


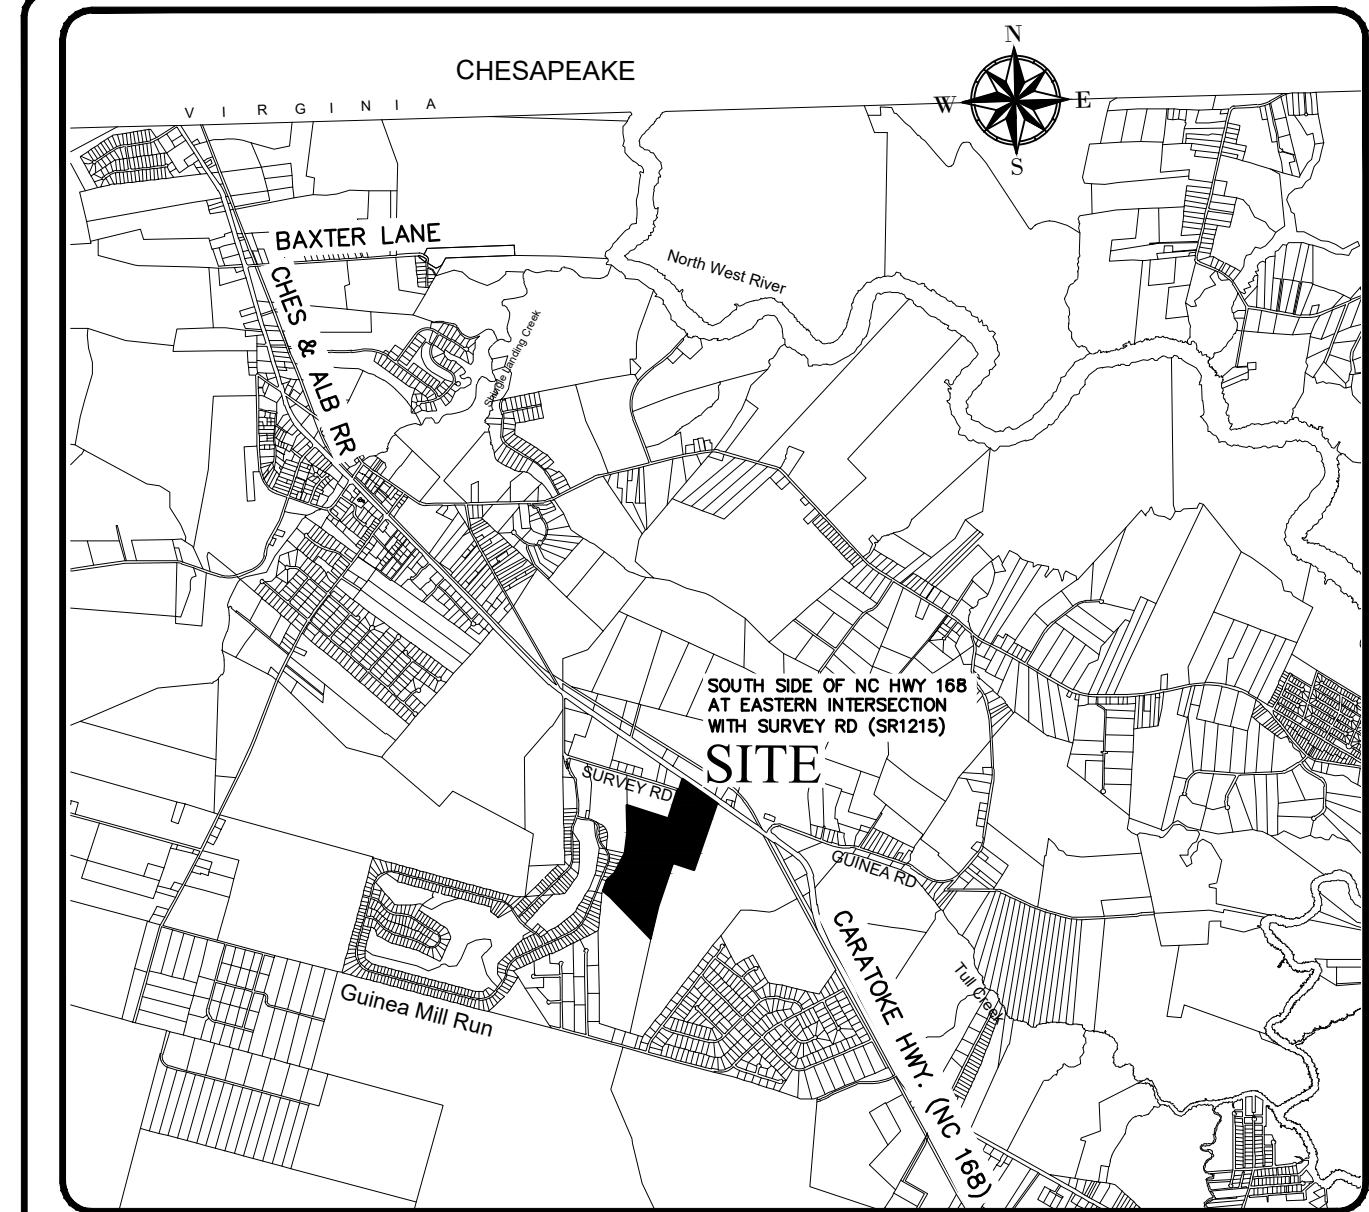

VICINITY MAP
SCALE: 1" = 5000'

GENERAL NOTES:

- PROJECT NAME: FLORA FARMS - PHASE 3
- OWNER/APPLICANT: NORTH-SOUTH DEVELOPMENT GROUP, LLC
227 CARATOKE HIGHWAY
MOYOCK, NC 27958
- PROPERTY DATA:
ADDRESS: 320 SURVEY ROAD, MOYOCK, NC 27958
PIN: 0015-000-085E-0000
RECORD DOCUMENTS: PC: S, PG: 213; DB: 1666, PG: 285
PROPERTY ZONING: C-MXR (CONDITIONAL - MIXED RESIDENTIAL)
- F.I.R.M. DATA:
ZONE X PER F.I.R.M. MAP NOS. 3721803100 K & 3721803000 K, BOTH HAVING AN EFFECTIVE DATE DECEMBER 21, 2018. USE OF LAND WITHIN A FLOODWAY OR FLOOD PLAIN IS SUBSTANTIALLY RESTRICTED BY CHAPTER 7 OF THE CURRITUCK COUNTY UNIFIED DEVELOPMENT ORDINANCE.
- THIS PROPERTY CONTAINS ACOE "404" JURISDICTIONAL WETLANDS AS SHOWN AND CONFIRMED BY USACOE ACTION ID# SAW 2019-00618 & 2019-00619, DATED 3/8/2019, AND MAY REQUIRE U.S. CORP OF ENGINEERS APPROVAL PRIOR TO DEVELOPMENT OF THE PROPERTY.
- SECTION 7.6.5 OF THE CURRITUCK U.D.O. SUBSTANTIALLY RESTRICTS DEVELOPMENT WITHIN A 30' RIPARIAN BUFFER TO CERTAIN WETLANDS.
- EXISTING CONDITION INFORMATION BASED ON A COMBINATION OF THE FOLLOWING:
 - 2020 AERIAL IMAGERY OBTAINED FROM NCONEMAP.COM
 - FIELD TOPOGRAPHIC SURVEY DATA BY BISSELL PROFESSIONAL GROUP.
 - ELEVATIONS ARE REFERENCED TO NAVD 1988 VERTICAL DATUM.
- ALL UTILITIES ARE TO BE UNDERGROUND.
- A 10' EASEMENT FOR UTILITIES AND DRAINAGE ALONG REAR AND SIDE PROPERTY LINES AND A 15' EASEMENT FOR UTILITIES AND DRAINAGE ALONG FRONT PROPERTY LINE SHALL BE ESTABLISHED. PEDESTRIAN ACCESS AND STREET TREE EASEMENTS SHALL BE ESTABLISHED.
- A 25' DRAINAGE EASEMENT SHALL BE ESTABLISHED ALONG ALL MAJOR DRAINAGE WAYS SERVING MORE THAN 5 ACRES. A BLANKET DRAINAGE, UTILITY, AND PEDESTRIAN ACCESS EASEMENT IS HEREBY ESTABLISHED ACROSS ALL OPEN SPACE AREAS. A 25' DRAINAGE EASEMENT SHALL BE ESTABLISHED ALONG ROWLAND CREEK CANAL. ALL DRAINAGE EASEMENTS SHALL BE DEDICATED TO CURRITUCK COUNTY.
- EXISTING DITCHES LOCATED TOTALLY OR PARTIALLY WITHIN A DEVELOPMENT AND UTILIZED FOR DRAINAGE OR STORMWATER MANAGEMENT SHALL BE CLEANED TO REMOVE DRAINAGE IMPEDIMENTS.
- MINIMUM FIRST FLOOR ELEVATIONS HAVE BEEN ESTABLISHED 18 INCHES, OR MORE, ABOVE THE ANTICIPATED 10 YR - 24 HOUR STORM EVENT ELEVATIONS.

DEVELOPMENT NOTES:

- PROPERTY SUMMARY: (PHASES 1-3)

PROPERTY AREA NORTH OF SURVEY RD:	2.58 AC.
PROPERTY AREA SOUTH OF SURVEY RD:	221.59 AC.
SURVEY RD. R/W AREA:	1.87 AC.
TOTAL PROPERTY AREA:	226.04 AC.
PROPERTY AREA NOT A PART:	100.23 AC.
TOTAL PROJECT AREA:	125.81 AC.
- DEVELOPMENT SUMMARY: (PHASE 3)

# OF PROPOSED RESIDENTIAL LOTS:	55
PROPOSED RIGHT-OF-WAY WIDTHS:	40' TYPICAL
PROPOSED PAVED ROADWAY WIDTH:	27' TYPICAL
LINEAR FEET OF SUBDIVISION ROADWAY:	3,550 L.F.±
- IMPERVIOUS COVERAGE SUMMARY: (PHASE 3)

RESIDENTIAL LOT COVERAGE:	6.21 AC.
ROADWAY COVERAGE:	2.35 AC.
SIDEWALK COVERAGE:	0.82 AC.
TOTAL COVERAGE:	9.38 AC.
- PHASE 3 DISTURBED AREA: 27.25 AC±
THIS PLAN IS SUPPLEMENTAL TO PRIOR APPROVED PLANS [CURRI-2022-018] UTILIZED TO CONSTRUCT PHASES 1 & 2 AND INCLUDED STOCKPILING OF MATERIALS WITHIN THE PHASE 3 AREA.
- PHASES 1-3 COVERED UNDER NCDEQ STORMWATER PERMIT SW7220504 MOD, DATED 8-29-2024.

ZONING CONDITIONS:

- CONDITION 1 - DRAINAGE IMPROVEMENTS:
- DRAINAGE IMPROVEMENTS WILL BE PROVIDED AS FOLLOWS:
- EXTEND THE ROWLAND CREEK DRAINAGE IMPROVEMENTS TO THE EAGLE CREEK PUMPSTATION, WITH AGREEMENT FROM EAGLE CREEK.
 - MAKE IMPROVEMENTS TO THE DRAINAGE DITCH THAT RUNS ALONG THE COMMON BOUNDARY BETWEEN THE FOST/BRUMSEY PROPERTY AND EAGLE CREEK/RANCHLAND BASED ON RESULTS OF THE STORMWATER MODELING OF EXISTING CONDITIONS.
 - PERFORM STORMWATER MODELING OF THE PROPOSED FLORA FARM DEVELOPMENT TO MANAGE THE 100 YEAR STORM EVENT AND PROVIDE STORMWATER STORAGE, INCLUDING BERMS AS NECESSARY.
- CONDITION 2 - PHASING:
- DEVELOPMENT WILL BE RECORDED IN 5 PHASES. DEVELOPER WILL NOT RECORD THE FIRST PHASE BEFORE JUNE 1, 2022.
 - THE FIRST PHASE WILL NOT CONTAIN MORE THAN 55 LOTS.
 - SUBSEQUENT PHASES WILL NOT BE RECORDED SOONER THAN 6 MONTHS FOLLOWING THE PRIOR PHASE, AND IN ANY EVENT, NO SOONER THAN JANUARY 1, 2023.
 - DEVELOPER WILL RETAIN THE RIGHT TO PROVIDE AN ANNUAL UPATE OF PHASING, INCLUDING MAKING ADJUSTMENTS TO PHASE LINES AND THE SEQUENCE OF RECORDING, AS LONG AS THE TIMING OF TOTAL LOTS RECORDED IN THE ABOVE CONDITIONS IS FOLLOWED.
- CONDITION 3 - PRIVATE WASTEWATER TREATMENT PLANT (WWTP):
- CERTIFICATION BE PROVIDED THAT THE PRIVATE WWTP PROPOSED TO SERVICE THIS DEVELOPMENT CAN ACCOMMODATE THE GALLONS PER DAY (GPD) OF WASTEWATER THIS DEVELOPMENT PROPOSES TO GENERATE.

FINAL DRAWING
NOT RELEASED FOR
CONSTRUCTION

North Carolina
One-Call Center Inc.



Know what's below
Call before you dig.

THE FOLLOWING PERMITS ARE REQUIRED PRIOR TO PROJECT CONSTRUCTION:

PERMIT	AGENCY	REFERENCE NUMBER	DATE
SEDIMENTATION AND EROSION CONTROL PERMIT	N.C.D.E.Q. - DIVISION OF LAND RESOURCES		
STORMWATER MANAGEMENT PERMIT	N.C.D.E.Q. - DIVISION OF LAND RESOURCES	SW7220504 MOD	
WATERLINE EXTENSION AUTHORIZATION TO CONSTRUCT	N.C.D.E.Q. - PUBLIC WATER SUPPLY		
WASTEWATER COLLECTION SYSTEM PERMIT	N.C.D.E.Q. - DIVISION OF WATER RESOURCES		
CURRITUCK COUNTY PRELIMINARY PLAT & USE PERMIT	CURRITUCK COUNTY BOARD OF COMMISSIONERS	PB21-25	
CURRITUCK COUNTY CONSTRUCTION AUTHORIZATION	CURRITUCK COUNTY PLANNING STAFF	-	

CONSTRUCTION DRAWINGS FOR FLORA FARMS PHASE 3

A MIXED RESIDENTIAL SUBDIVISION MOYOCK TOWNSHIP CURRITUCK COUNTY NORTH CAROLINA

Sheet List Table

Sheet
Number

Sheet Title

COVER SHEET, DEVELOPMENT NOTES & SITE LOCATION

EXISTING FEATURES & PROPOSED DEMOLITION PLAN

DEVELOPMENT OVERVIEW PLAN

GRADING & DRAINAGE PLAN

GRADING & DRAINAGE PLAN

GRADING & DRAINAGE PLAN

EROSION & SEDIMENT CONTROL PLAN & SEQUENCE

EROSION & SEDIMENT CONTROL PLAN & SEQUENCE

WASTEWATER COLLECTION & WATER MAIN EXTENSION

WASTEWATER COLLECTION & WATER MAIN EXTENSION

WASTEWATER COLLECTION & WATER MAIN EXTENSION

LANDSCAPING, LIGHTING & SIGNAGE PLAN

LEIF ST. PLAN & PROFILE

MIRIAM DR. W. & SAGE ST. PLAN & PROFILE

ORCHID ST. (0+00 - 9+00) PLAN & PROFILE

ORCHID ST. (6+50 - 15+50) PLAN & PROFILE

ORCHID ST. (13+00 - 21+38) PLAN & PROFILE

ROADWAY & CURBING CONSTRUCTION DETAILS

SIDEWALK & DRAINAGE CONSTRUCTION DETAILS

EROSION CONTROL DETAILS & CONSTRUCTION SEQUENCE

NCG01 - GROUND STABILIZATION & MATERIALS HANDLING

NCG01 - SELF INSPECTION RECORD KEEPING & REPORTING

WASTEWATER COLLECTION TYP. CONSTRUCTION DETAILS

WASTEWATER COLLECTION TYP. CONSTRUCTION DETAILS

STORMWATER CERTIFICATE

I, _____, OWNER/AGENT HEREBY CERTIFY THE INFORMATION INCLUDED ON THIS AND ATTACHED PAGES IS TRUE AND CORRECT TO THE BEST OF MY KNOWLEDGE.

ON THE PLAN ENTITLED, FLORA FARMS - PHASE 3 CONSTRUCTION DRAWINGS - GRADING, DRAINAGE AND STORMWATER MANAGEMENT PLAN, STORMWATER DRAINAGE IMPROVEMENTS SHALL BE INSTALLED ACCORDING TO THESE PLANS AND SPECIFICATIONS AND APPROVED BY CURRITUCK COUNTY. YEARLY INSPECTIONS ARE REQUIRED AS PART OF THE STORMWATER PLAN. THE OWNER IS RESPONSIBLE FOR ALL MAINTENANCE REQUIRED. CURRITUCK COUNTY ASSUMES NO RESPONSIBILITY FOR THE DESIGN, MAINTENANCE, OR PERFORMANCE OF THE STORMWATER IMPROVEMENTS.

DATE OWNER/AGENT

SURVEY LEGEND

SDA	SET CONCRETE MONUMENT
EWG	EXISTING CONCRETE MONUMENT
SIR	SET IRON ROD
EIR	EXISTING IRON ROD
EP	EXISTING IRON PIPE
CP	EXISTING IRON PIPE
MB.L	MAXIMUM BUILDING LIMIT
N.T.S.	NOT TO SCALE
P.C.	PLAT CABINET
D.B.	DEED BOOK
S.	SIDE
SF	SQUARE FEET
AC	ACRES

LEGEND

ROADWAY CENTERLINE	ROADWAY CENTERLINE
RIGHT-OF-WAY	RIGHT-OF-WAY
PROPERTY BOUNDARY	PROPERTY BOUNDARY
ADJOINING PROPERTY LINE	ADJOINING PROPERTY LINE
EXISTING DITCH CENTERLINE	EXISTING DITCH CENTERLINE
EXISTING/PROP DITCH TOP OF BANK	EXISTING/PROP DITCH TOP OF BANK
PROPOSED SWALE W/ FLOW ARROW	PROPOSED SWALE W/ FLOW ARROW
PROPOSED SWALE HIGH POINT	PROPOSED SWALE HIGH POINT
EXISTING DITCH TO BE FILLED	EXISTING DITCH TO BE FILLED
EXISTING WETLANDS	EXISTING WETLANDS
EXISTING 404 BOUNDARY	EXISTING 404 BOUNDARY
30' UNDISTURBED BUFFER (COUNTY)	30' UNDISTURBED BUFFER (COUNTY)
EXISTING GRADE CONTOUR	EXISTING GRADE CONTOUR
PROPOSED GRADE CONTOUR	PROPOSED GRADE CONTOUR
EXISTING SPOT GRADE	EXISTING SPOT GRADE
PROPOSED SPOT GRADE	PROPOSED SPOT GRADE
EXISTING CULVERT	EXISTING CULVERT
PROPOSED CULVERT	PROPOSED CULVERT
PROPOSED SIDEWALK	PROPOSED SIDEWALK

EROSION CONTROL LEGEND

PROPOSED LIMITS OF DISTURBANCE	PROPOSED LIMITS OF DISTURBANCE
PROPOSED SILT FENCE	PROPOSED SILT FENCE
PROPOSED STABILIZED CONSTRUCTION ENTRANCE	PROPOSED STABILIZED CONSTRUCTION ENTRANCE
PROPOSED TEMPORARY CHECK DAM	PROPOSED TEMPORARY CHECK DAM

UTILITY LEGEND

EWL	EWL	EXISTING WATER LINE
WL	WL	PROPOSED WATER LINE (SIZE AS NOTED)
		PROPOSED FIRE HYDRANT (APRX)
		PROPOSED WATER SERVICE (APRX)
		PROPOSED VALVE (APRX)
		PROPOSED BLOW-OFF (APRX)
		PROPOSED REDUCER (APRX)

PROFILE LEGEND

EXISTING GRADE @ ROAD C/L	EXISTING GRADE @ ROAD C/L
PROPOSED GRADE @ ROAD C/L	PROPOSED GRADE @ ROAD C/L
PROPOSED WATER LINE (SIZE AS NOTED)	PROPOSED WATER LINE (SIZE AS NOTED)
PROPOSED HYDRANT ASSEMBLY	PROPOSED HYDRANT ASSEMBLY
PROPOSED GATE VALVE	PROPOSED GATE VALVE
PROPOSED REDUCER	PROPOSED REDUCER

SOILS LEGEND

SOILS LINE	SOILS LINE
CAPE FEAR LOAM	CAPE FEAR LOAM
ROANOKE FINE SANDY LOAM	ROANOKE FINE SANDY LOAM
WASDA MUCK	WASDA MUCK

NOTE:

EXISTING SITE INFORMATION DESCRIBED HEREON IS BELIEVED TO BE ACCURATE. HOWEVER, BPO, INC. MAKES NO WARRANTY AS TO THE ACCURACY. IT IS THE CONTRACTOR'S RESPONSIBILITY TO VERIFY THIS INFORMATION BEFORE RELYING ON IT. THE CONTENT OF THESE DOCUMENTS MAY ALSO INCLUDE TECHNICAL INACCURACIES OR TYPOGRAPHICAL ERRORS. IF SUCH CONDITIONS EXIST, THE CONTRACTOR SHALL CONSULT WITH THE ENGINEER PRIOR TO PROCEEDING WITH THE SCHEDULED WORK AND MAY CONTINUE AFTER AN AUTHORIZATION TO PROCEED HAS BEEN GRANTED.

Bissell Professional Group
Firm License # C-565
P.O. Box 1008
1008 North Carolina Highway
27949
Carrboro, NC 27510
TEL (252) 281-1760
FAX (252) 281-1760

BISSELL
PROFESSIONAL GROUP

Engineers, Planners, Surveyors
and Environmental Specialists

COVER SHEET, DEVELOPMENT

NOTES & SITE LOCATION

FLORA FARMS - PHASE 3


CURRITUCK COUNTY

NORTH CAROLINA

CONSTRUCTION DRAWINGS

PROJECT:

NO.	DATE	BY	DESCRIPTION

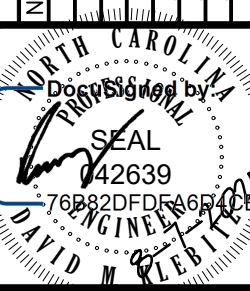


DATE:	8-1-25	SCALE:	AS NOTE
DESIGNED:	BPG	CHECKED:	MSB
DRAWN:	DMK	APPROVED:	MSB

SHEET:

1 OF 24

CAD FILE: 4680PH3B1

PROJECT NO: 4680

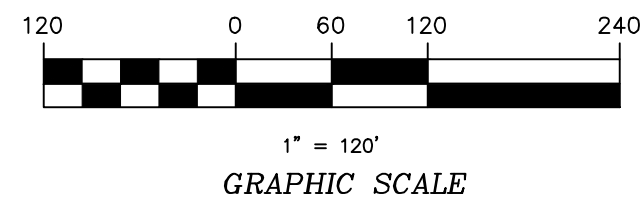

S:\projects\4680 Flora Tract (Fost III)\dwg\Construction Drawings\4680PH3B1.dwg 8/1/2025 Plotted: 8/7/2025 2:26 PM DWF6 ePlot.pc3



EXISTING FARM DITCH FILL NOTE:
EXISTING FARM DITCHES NOTED AS BEING
FILLED SHALL BE DEMUCKED AND BACKFILLED
WITH CLEAN, COMPACTED SELECT MATERIAL.
DITCH FILLING SHALL COINCIDE WITH
DRAINAGE PATTERNS AND EROSION CONTROL
MEASURES AS PROVIDED IN THESE PLANS.

**FINAL DRAWING
NOT RELEASED FOR
CONSTRUCTION**

[illegible]

**EXISTING FEATURES &
PROPOSED DEMOLITION PLAN**

FLORA FARMS - PHASE 3
MAYOCK CURRITUCK COUNTY NORTH CAROLINA
CONSTRUCTION DRAWINGS

FLORA FARMS - PHASE 1

BOOK	CURRITUCK COUNTY	NO.
------	------------------	-----



CONSTRUCTION DRAWINGS

BISSSELL
PROFESSIONAL GROUP

Engineers, Planners, Surveyors
and Environmental Specialists

Bissell Professional Group
Firm License # C-955
3512 North Crofton Highway
P.O. Box 1068
Greenville, South Carolina 27649
(252) 785-3366
(252) 785-3368
FAX (252) 261-1760

**Engineers, Planners, Surveyors
and Environmental Specialists**

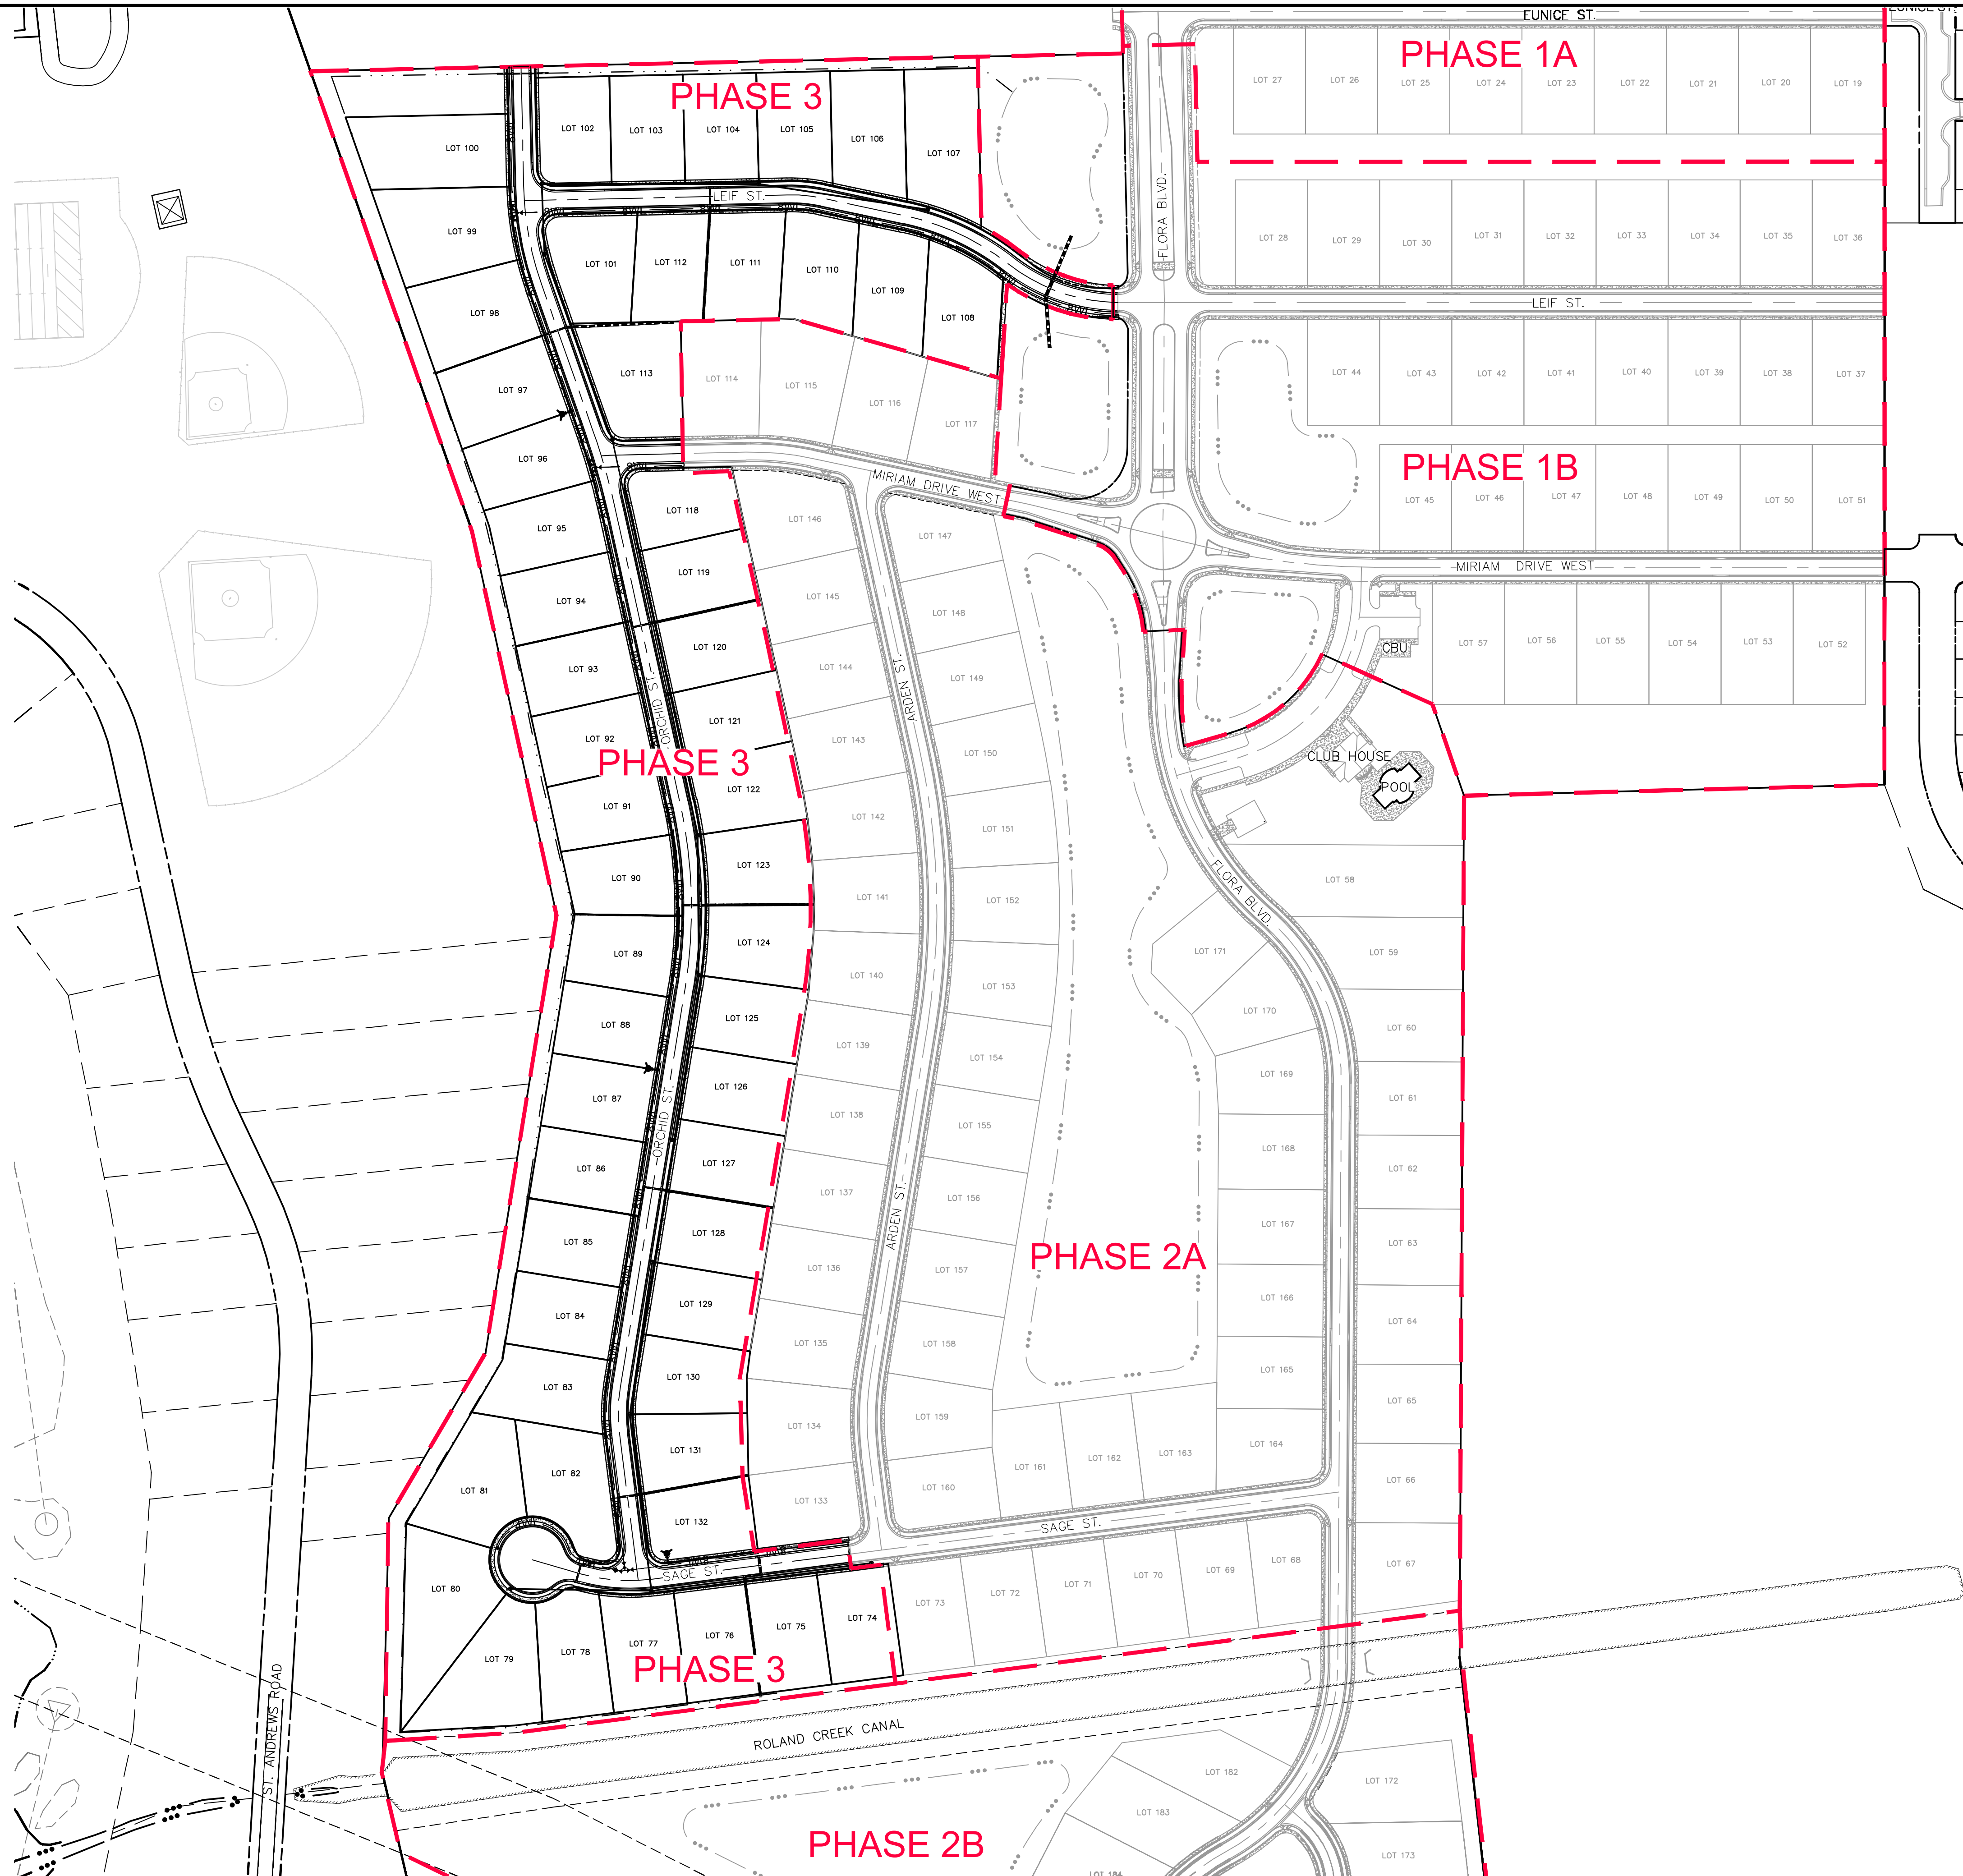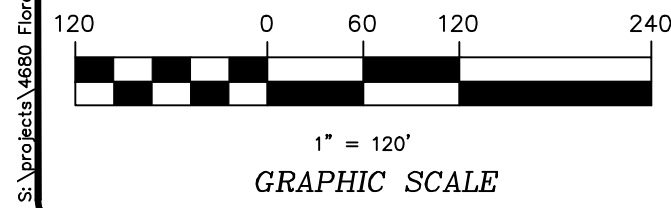

DocuSigned by
SEAL
042639
76982DFD546D0C5
DAVID M. FLEBITE


[illegible]

CONSTRUCTION DRAWINGS

THIS DOCUMENT IS THE SOLE PROPERTY OF BPB, INC. OF KITTY HAWK, NORTH CAROLINA. THE REPRODUCTION, IN WHOLE OR PART, OR THE MODIFICATION OF ANY DETAIL OR DESIGN IS NOT TO BE MADE WITHOUT THE EXPRESS WRITTEN CONSENT OF MARK S. BISSELL, PRINCIPAL OF BPB, INC. COPYRIGHT 2005.

BISSELL
PROFESSIONAL GROUP
Engineers, Planners, Surveyors
and Environmental Specialists

Bissell Professional Group
Firm License # C-956
252 North Croatan Highway
Kitty Hawk, North Carolina 27949
(252) 261-3266
FAX (252) 261-1760

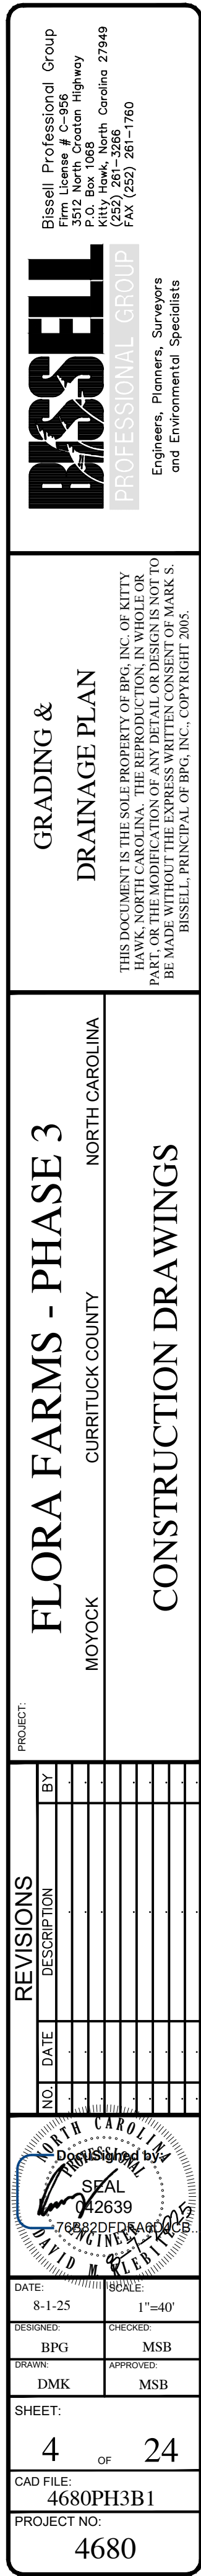


STORMWATER STRUCTURE TABLE			
NAME:	DETAILS:	PIPES IN:	PIPES OUT:
CB-68	RIM = 7.00' SUMP = 1.10'	PIPE -168, 48" INV IN =1.10	PIPE -169, 48" INV OUT =1.10
CB-69	RIM = 7.00' SUMP = 1.10'		PIPE -168, 48" INV OUT =1.10 PIPE -170, 48" INV OUT =1.10
CB-70	RIM = 7.00' SUMP = 2.80'		PIPE -171, 24" INV OUT =2.80
CB-71	RIM = 7.00' SUMP = 2.70'	PIPE -171, 24" INV IN =2.70	PIPE -172, 36" INV OUT =2.70
CB-72	RIM = 7.36' SUMP = 3.00'	PIPE -173, 24" INV IN =3.00	PIPE -174, 24" INV OUT =3.00
CB-73	RIM = 7.36' SUMP = 2.90'	PIPE -174, 24" INV IN =2.90	PIPE -175, 36" INV OUT =2.90
CB-74	RIM = 7.23' SUMP = 3.00'	PIPE -176, 24" INV IN =3.00	PIPE -177, 24" INV OUT =3.00
CB-75	RIM = 7.20' SUMP = 2.90'	PIPE -177, 24" INV IN =2.90	PIPE -178, 24" INV OUT =2.90
CB-76	RIM = 7.20' SUMP = 2.80'	PIPE -178, 24" INV IN =2.80	PIPE -179, 36" INV OUT =2.80
CB-77	RIM = 7.20' SUMP = 2.90'	PIPE -181, 24" INV IN =2.90	PIPE -182, 24" INV OUT =2.90
CB-78	RIM = 7.20' SUMP = 2.80'	PIPE -182, 24" INV IN =2.80	PIPE -183, 36" INV OUT =2.80
CB-79	RIM = 7.24' SUMP = 3.00'	PIPE -180, 24" INV IN =3.00	PIPE -181, 24" INV OUT =3.00
CB-80	RIM = 7.20' SUMP = 2.90'	PIPE -185, 24" INV IN =2.90	PIPE -186, 24" INV OUT =2.90
CB-81	RIM = 7.20' SUMP = 2.80'	PIPE -186, 24" INV IN =2.80	PIPE -187, 36" INV OUT =2.80
CB-82	RIM = 7.33' SUMP = 3.00'	PIPE -184, 24" INV IN =3.00	PIPE -185, 24" INV OUT =3.00
CB-83	RIM = 7.20' SUMP = 3.10'	PIPE -190, 24" INV IN =3.10	PIPE -191, 24" INV OUT =3.10
CB-84	RIM = 7.20' SUMP = 3.00'	PIPE -191, 24" INV IN =3.00	PIPE -192, 36" INV OUT =3.00
CB-85	RIM = 7.46' SUMP = 3.60'		PIPE -188, 24" INV OUT =3.60
CB-86	RIM = 7.46' SUMP = 3.50'	PIPE -188, 24" INV IN =3.50	PIPE -189, 24" INV OUT =3.50
CB-87	RIM = 7.27' SUMP = 2.35'	PIPE -193, 36" INV IN =2.35	PIPE -194, 36" INV OUT =2.35
CB-88	RIM = 7.20' SUMP = 2.30'	PIPE -194, 36" INV IN =2.30	PIPE -195, 36" INV OUT =2.30
CB-89	RIM = 7.20' SUMP = 2.20'	PIPE -195, 36" INV IN =2.20	EX PIPE, 36" INV. OUT = 2.20
CB-90	RIM = 7.43' SUMP = 4.10'	PIPE -196, 18" INV IN =4.10	PIPE -197, 18" INV OUT =4.10
CB-91	RIM = 7.43' SUMP = 4.05'	PIPE -197, 18" INV IN =4.05	PIPE -198, 18" INV OUT =4.05
DI-23	RIM = 6.00' SUMP = 3.15'		PIPE -173, 24" INV OUT =3.15
DI-24	RIM = 6.00' SUMP = 3.15'		PIPE -176, 24" INV OUT =3.15
DI-25	RIM = 6.00' SUMP = 3.15'		PIPE -180, 24" INV OUT =3.15
DI-26	RIM = 6.00' SUMP = 3.15'		PIPE -184, 24" INV OUT =3.15
DI-27	RIM = 7.90' SUMP = 3.40'	PIPE -189, 24" INV IN =3.40	PIPE -190, 24" INV OUT =3.40
DI-28	RIM = 6.50' SUMP = 2.50'		PIPE -193, 36" INV OUT =2.50

TYPICAL BOX STORM STRUCTURE SPECIFICATIONS
BOX CATCH BASIN AND DROP INLET DRAINAGE STRUCTURES SHALL BE TRAFFIC BEARING PRECAST CONCRETE PER LATEST NCDOT STD. 840.46. CATCH BASIN FRAME, GRATE & HOOD SHALL BE LATEST NCDOT 840.03. DROP INLET FRAME & GRADE SHALL BE LATEST NCDOT 840.16 (SEE DETAILS PROVIDED THIS SET)
RIM ELEVATIONS ARE AT EDGE OF ASPHALT.

STORMWATER PIPE TABLE						
NAME	SIZE	LENGTH	MATERIAL	INV. IN	INV. OUT	
PIPE -168	48"	23.00'	HP	1.10'	1.10'	
PIPE -169	48"	65.00'	HDPE	1.10'	-2.50'	
PIPE -170	48"	70.00'	HDPE	1.10'	-2.50'	
PIPE -171	24"	23.00'	HP	2.80'	2.70'	
PIPE -172	36"	158.01'	HDPE	2.70'	2.10'	
PIPE -173	24"	165.00'	HDPE	3.15'	3.00'	
PIPE -174	24"	23.00'	HP	3.00'	2.90'	
PIPE -175	36"	147.54'	HDPE	2.90'	2.15'	
PIPE -176	24"	162.00'	HDPE	3.15'	3.00'	
PIPE -177	24"	6.07'	HP	3.00'	2.90'	
PIPE -178	24"	23.00'	HP	2.90'	2.80'	
PIPE -179	36"	155.00'	HDPE	2.80'	2.65'	
PIPE -180	24"	150.00'	HDPE	3.15'	3.00'	
PIPE -181	24"	11.77'	HP	3.00'	2.90'	
PIPE -182	24"	23.00'	HP	2.90'	2.80'	
PIPE -183	36"	155.00'	HDPE	2.80'	2.65'	
PIPE -184	24"	154.00'	HDPE	3.15'	3.00'	
PIPE -185	24"	38.05'	HP	3.00'	2.90'	
PIPE -186	24"	23.00'	HP	2.90'	2.80'	
PIPE -187	36"	155.01'	HDPE	2.80'	2.65'	
PIPE -188	24"	23.00'	HP	3.60'	3.50'	
PIPE -189	24"	46.80'	HDPE	3.50'	3.40'	
PIPE -190	24"	83.94'	HDPE	3.40'	3.10'	
PIPE -191	24"	23.00'	HP	3.10'	3.00'	
PIPE -192	36"	155.20'	HDPE	3.00'	2.05'	
PIPE -193	36"	163.98'	HDPE	2.50'	2.35'	
PIPE -194	36"	20.30'	HP	2.35'	2.30'	
PIPE -195	36"	23.00'	HP	2.30'	2.20'	
PIPE -196	18"	20.00'	HDPE	5.25'	4.10'	
PIPE -197	18"	23.00'	HP	4.10'	4.05'	
PIPE -198	18"	24.00'	HDPE	4.05'	4.00'	

STORM PIPE SPECIFICATIONS
HDPE
PIPE SHALL BE HIGH-DENSITY POLYETHYLENE, DUAL WALL, CORRUGATED EXTERIOR, SMOOTH INTERIOR, WATER TIGHT JOINT, INSTALLED PER LATEST NCDOT STD. 300.01 FOR FLEXIBLE PIPE.
(ADS N-12 WT. IS, OR APPROVED EQUAL)
HP
PIPE SHALL BE POLYPROPYLENE, DUAL WALL, CORRUGATED EXTERIOR, SMOOTH INTERIOR, WATER TIGHT JOINT, INSTALLED PER LATEST NCDOT STD. 300.01 FOR FLEXIBLE PIPE.
(ADS HP STORM, OR APPROVED EQUAL)
RIGID
PIPE SHALL BE RIGID REINFORCED CONCRETE CLASS IV AND INSTALLED PER LATEST NCDOT STD. 300.01 FOR RIGID PIPE.

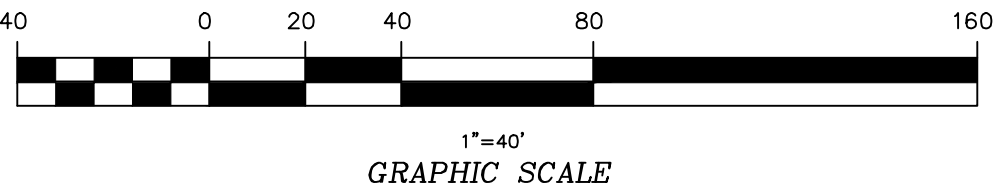

FINAL DRAWING
NOT RELEASED FOR
CONSTRUCTION

BISSELL
Professional Group
Firm License # C-565
P.O. Box 1088
Charlotte, North Carolina 27949
(704) 261-1000
(704) 261-1001
FAX (704) 261-1760

GRADING & DRAINAGE PLAN

THIS DOCUMENT IS THE SOLE PROPERTY OF BRG, INC. NO PART OF THIS DOCUMENT IS TO BE REPRODUCED, COPIED, OR TRANSMITTED IN ANY FORM OR BY ANY MEANS, ELECTRONIC OR MECHANICAL, WITHOUT THE WRITTEN PERMISSION OF BRG, INC. COPYRIGHT 2005.

FLORA FARMS - PHASE 3

CONSTRUCTION DRAWINGS

MOYOCK

CURRITUCK COUNTY

NORTH CAROLINA

PROJECT: 4680PH3B1

DATE: 8-1-25

SCALE: 1"=40'

DESIGNED: BPG

CHECKED: MSB

DRAWN: DMK

APPROVED: MSB

SHEET: 5 OF 24

CAD FILE: 4680PH3B1

PROJECT NO: 4680



FINAL DRAWING
NOT RELEASED FOR
CONSTRUCTION

[illegible]


**GRADING &
DRAINAGE PLAN**

FLORA FARMS - PHASE 3
MOYOCK CURRITUCK COUNTY NORTH CAROLINA
CONSTRUCTION DRAWINGS

BISSELL
PROFESSIONAL GROUP

Engineers, Planners, Surveyors
and Environmental Specialists

Bissell Professional Group
Firm License # C-956
10001 North Carolina Highway
P.O. Box 1008
Kitty Hawk, North Carolina 27949
Phone (252) 261-1750
Fax (252) 261-1750

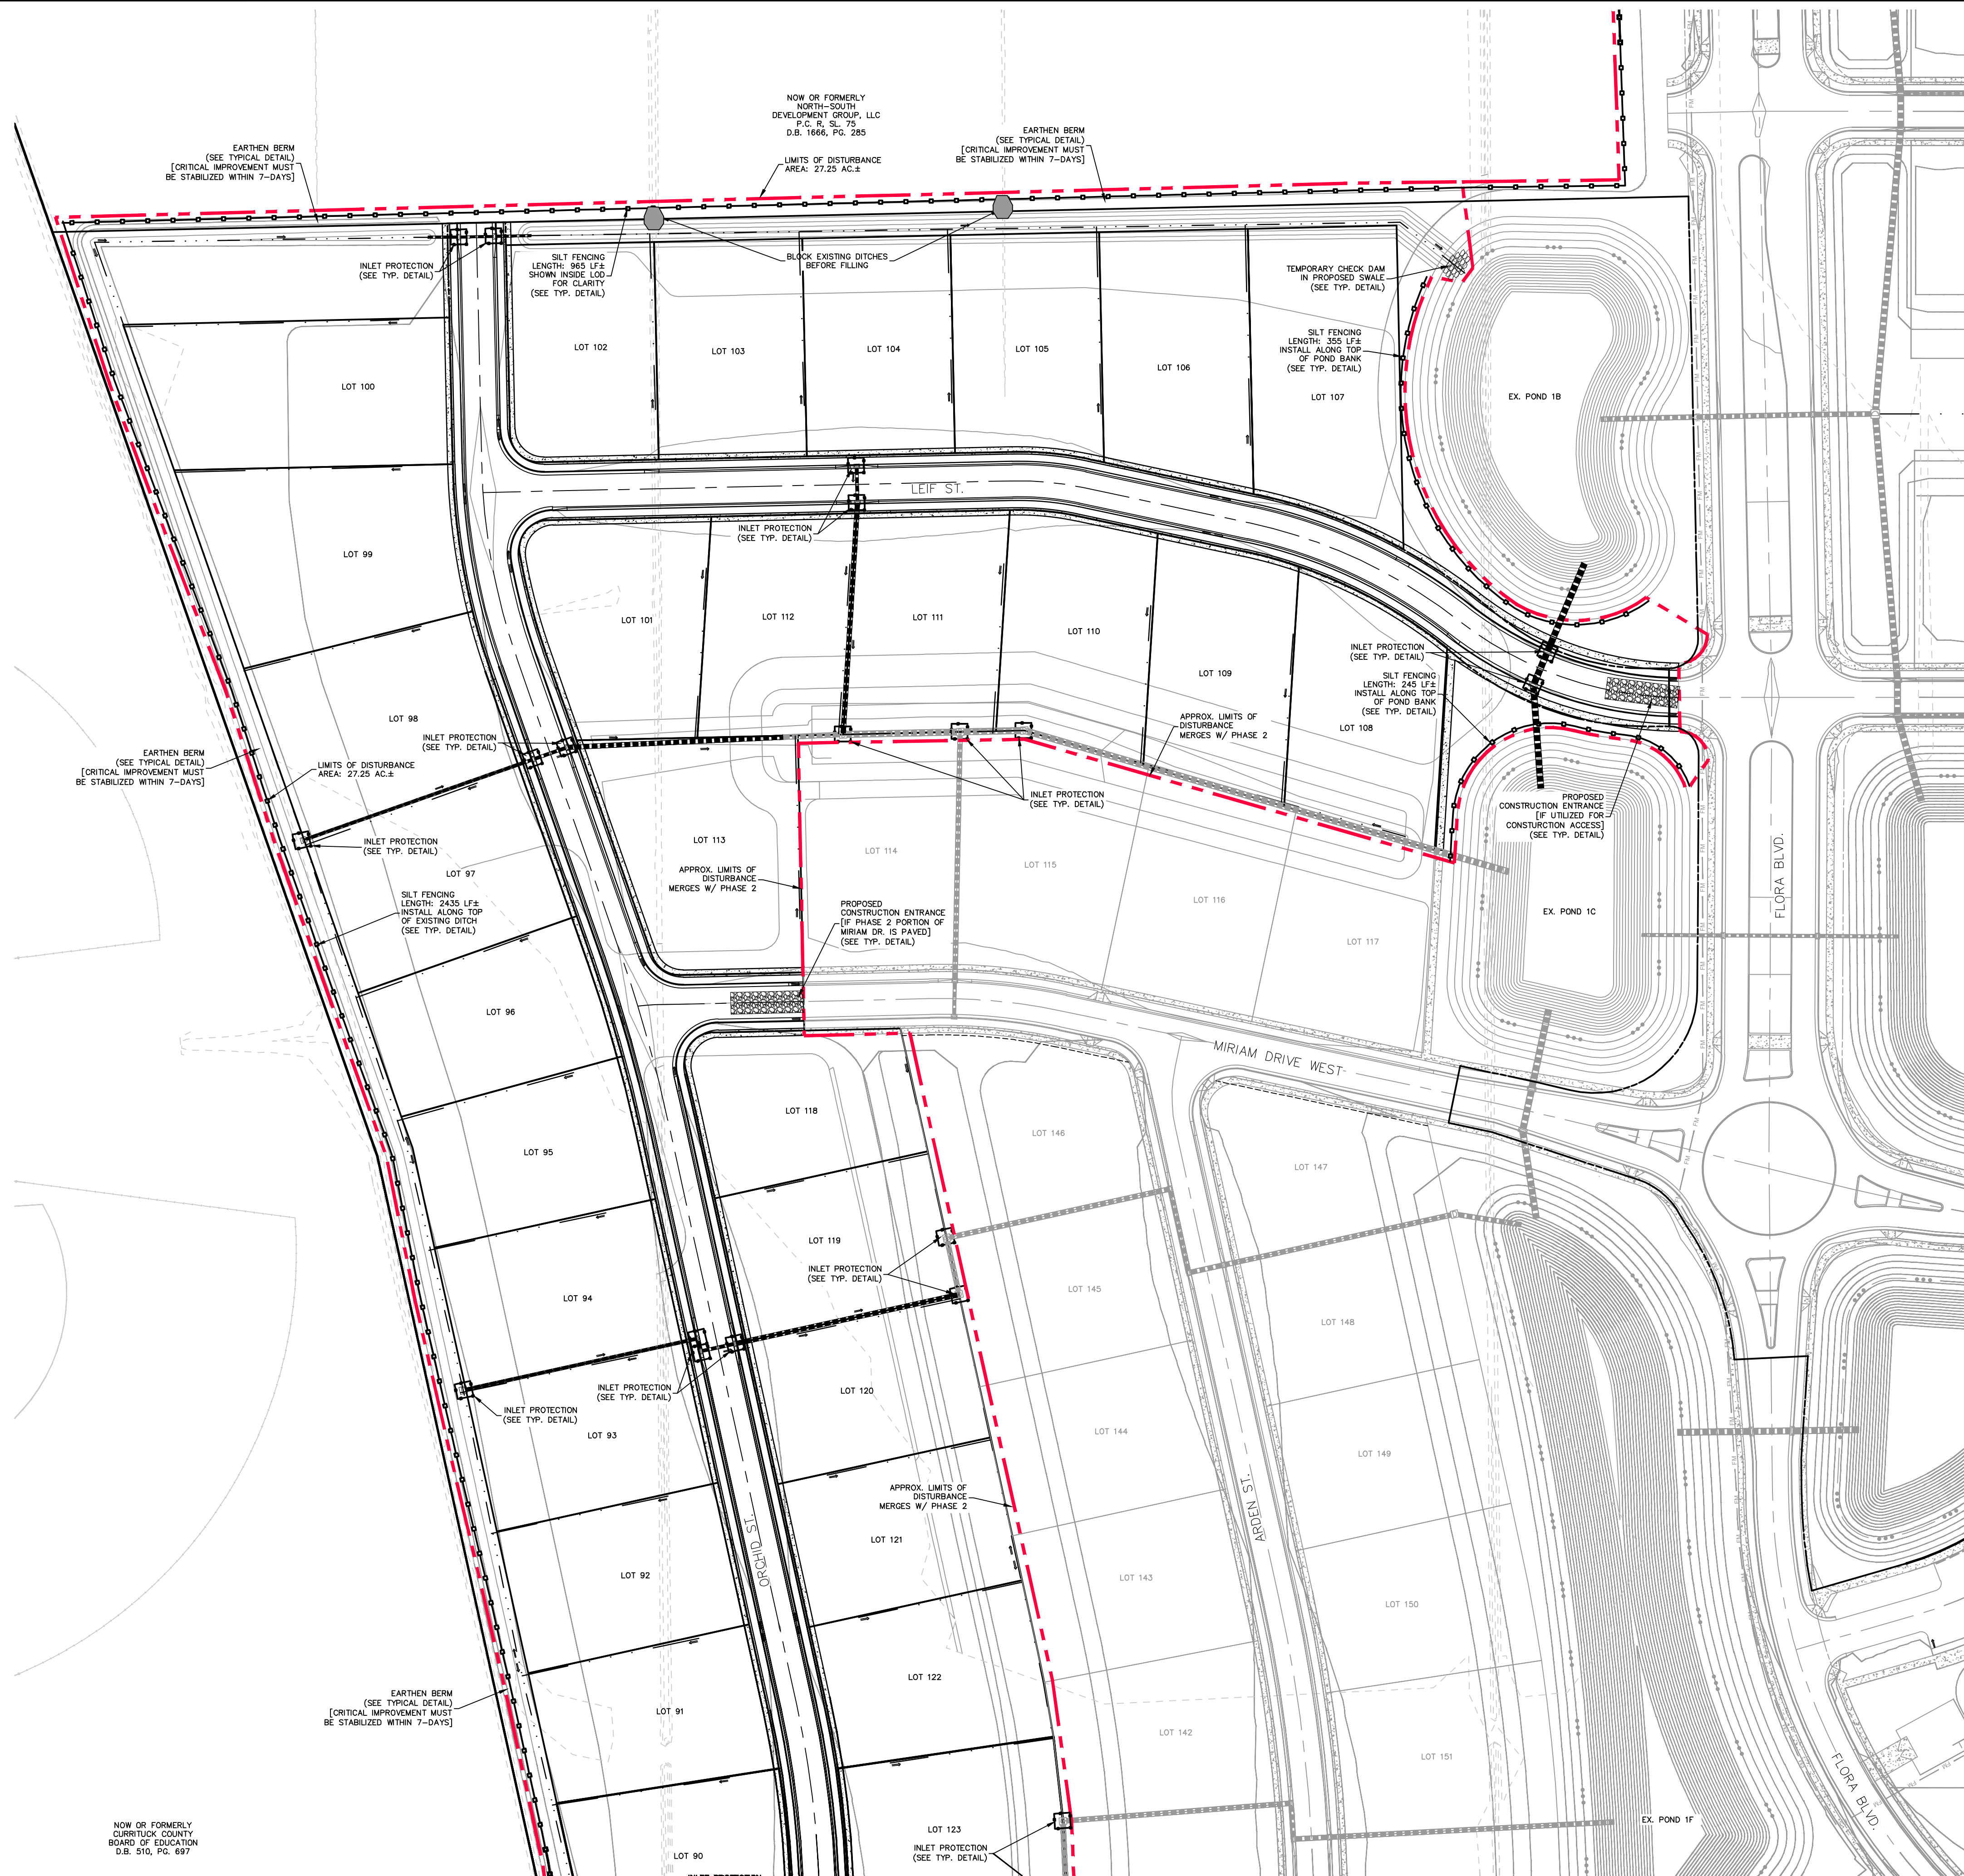

DURING CONSTRUCTION, EXISTING PONDS 1A-1F SHALL BE UTILIZED AS EROSION & SEDIMENT CONTROL SEDIMENT BASINS. AFTER CONSTRUCTION IS COMPLETE AND THE SITE IS PROPERLY STABILIZED, THE PONDS SHALL BE CLEANED AND RESTORED TO ITS DESIGN SPECIFICATIONS AND THE BANKS PERMANENTLY STABILIZED WITHIN 7 DAYS.

FINAL DRAWING
NOT RELEASED FOR
CONSTRUCTION

[illegible]

TOCK CURRUTUCK COUNTY NORTH CAROLINA	FLORA FARMS - PHASE 3 CONSTRUCTION DRAWINGS	EROSION & SEDIMENT CONTROL PLAN & SEQUENCE THIS DOCUMENT IS THE SOLE PROPERTY OF BRCC, INC. OR ITS AFFILIATES. IT IS NOT TO BE REPRODUCED IN ANY MANNER WITHOUT THE WRITTEN PERMISSION OF BRCC, INC. OR ITS AFFILIATES. THIS DOCUMENT IS THE PROPERTY OF BRCC, INC. OR ITS AFFILIATES. IT IS NOT TO BE REPRODUCED IN ANY MANNER WITHOUT THE WRITTEN PERMISSION OF BRCC, INC. OR ITS AFFILIATES. BREITENBURG CONSULTING, P.C. BRIAN BREITENBURG, PRINCIPAL BREITENBURG CONSULTING, P.C., 1000 W. MARKET STREET, SUITE 200, RALEIGH, NC 27601-1098 TEL: 919.876.1000 FAX: 919.876.1001 WWW.BCCONLINE.COM © 2005 BREITENBURG CONSULTING, P.C.
--	---	--

BISSELL
PROFESSIONAL GROUP


Engineers, Planners,
and Environmental Specialists


Bissell Professional Group
Firm License # C-935
10000 Old Dominion Highway
P.O. Box 1068
Kitty Hawk, North Carolina 27949
Tel. (252) 261-1760
Fax (252) 261-1760



WATER MAIN SPECIFICATIONS AND DETAILS FOR THIS PLAN, INCLUDING ALL MATERIALS AND INSTALLATION METHODS SHALL BE PROVIDED, INSTALLED, TESTED AND ACCEPTED IN ACCORDANCE WITH THE "STANDARD SPECIFICATIONS AND DETAILS FOR THE CURRITUCK COUNTY WATER DEPARTMENT AND THE SOUTHERN OUTER BANKS WATER SYSTEM" AS APPROVED BY NCDEQ-DWR-PWS, SERIAL NUMBER 11-00630, LATEST REVISION.

A MINIMUM OF 36" OF COVER SHALL BE MAINTAINED OVER THE INSTALLED WATER MAIN.
A MINIMUM OF 18" OF SEPARATION SHALL BE PROVIDED FROM BOTTOM OF STORM DRAIN TO TOP OF WATER MAIN.
A MINIMUM OF 18" OF SEPARATION SHALL BE PROVIDED FROM BOTTOM OF WATER MAIN TO TOP OF SANITARY SEWER. (SEE SEWER DETAILS FOR ADDITIONAL INFORMATION)

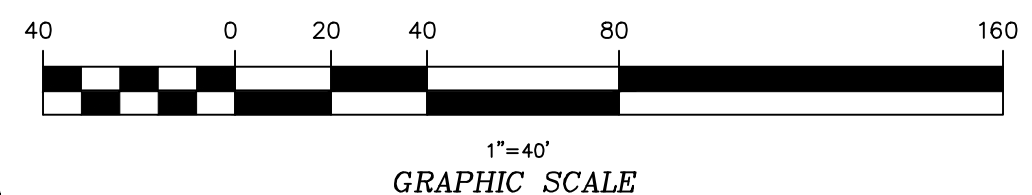[illegible]

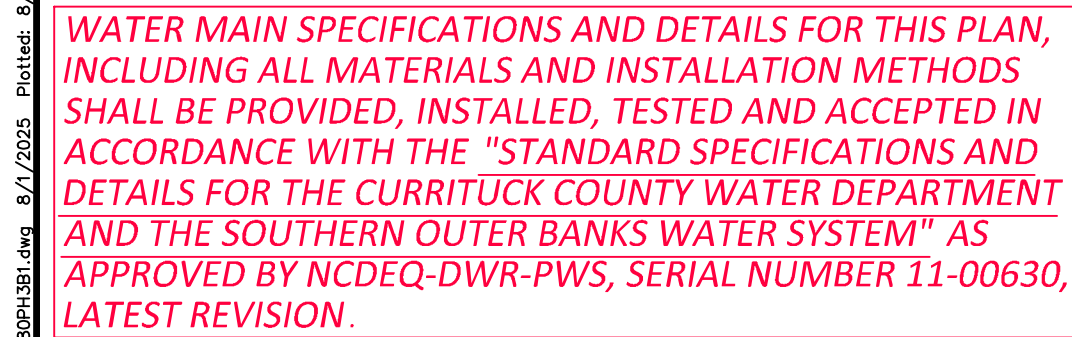


40 0 20 40 80 160
1" = 40'
GRAPHIC SCALE

SANITARY SEWER PIPE TABLE				
NAME	SIZE	LENGTH	SLOPE	MATERIAL
P-63	8"	232.80'	0.40%	SDR-35
P-64	8"	296.77'	0.40%	SDR-35
P-65	8"	93.22'	0.40%	SDR-35
P-66	8"	270.12'	0.40%	SDR-35
P-67	8"	227.24'	0.40%	SDR-35
P-68	8"	190.26'	0.40%	SDR-35
P-69	8"	195.86'	0.40%	SDR-35
P-70	8"	356.62'	0.40%	SDR-35
P-71	8"	209.49'	0.40%	SDR-35
P-72	8"	242.57'	0.40%	SDR-35
P-73	8"	303.27'	0.40%	SDR-35
P-74	8"	191.73'	0.40%	SDR-35





FINAL DRAWING
NOT RELEASED FOR
CONSTRUCTION

[illegible]

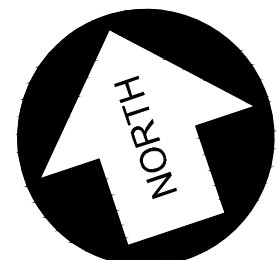

A MINIMUM OF 36" OF COVER SHALL BE MAINTAINED OVER THE INSTALLED WATER MAIN.
A MINIMUM OF 18" OF SEPARATION SHALL BE PROVIDED FROM BOTTOM OF STORM DRAIN TO TOP OF WATER MAIN.
A MINIMUM OF 18" OF SEPARATION SHALL BE PROVIDED FROM BOTTOM OF WATER MAIN TO TOP OF SANITARY SEWER. (SEE SEWER DETAILS FOR ADDITIONAL INFORMATION)

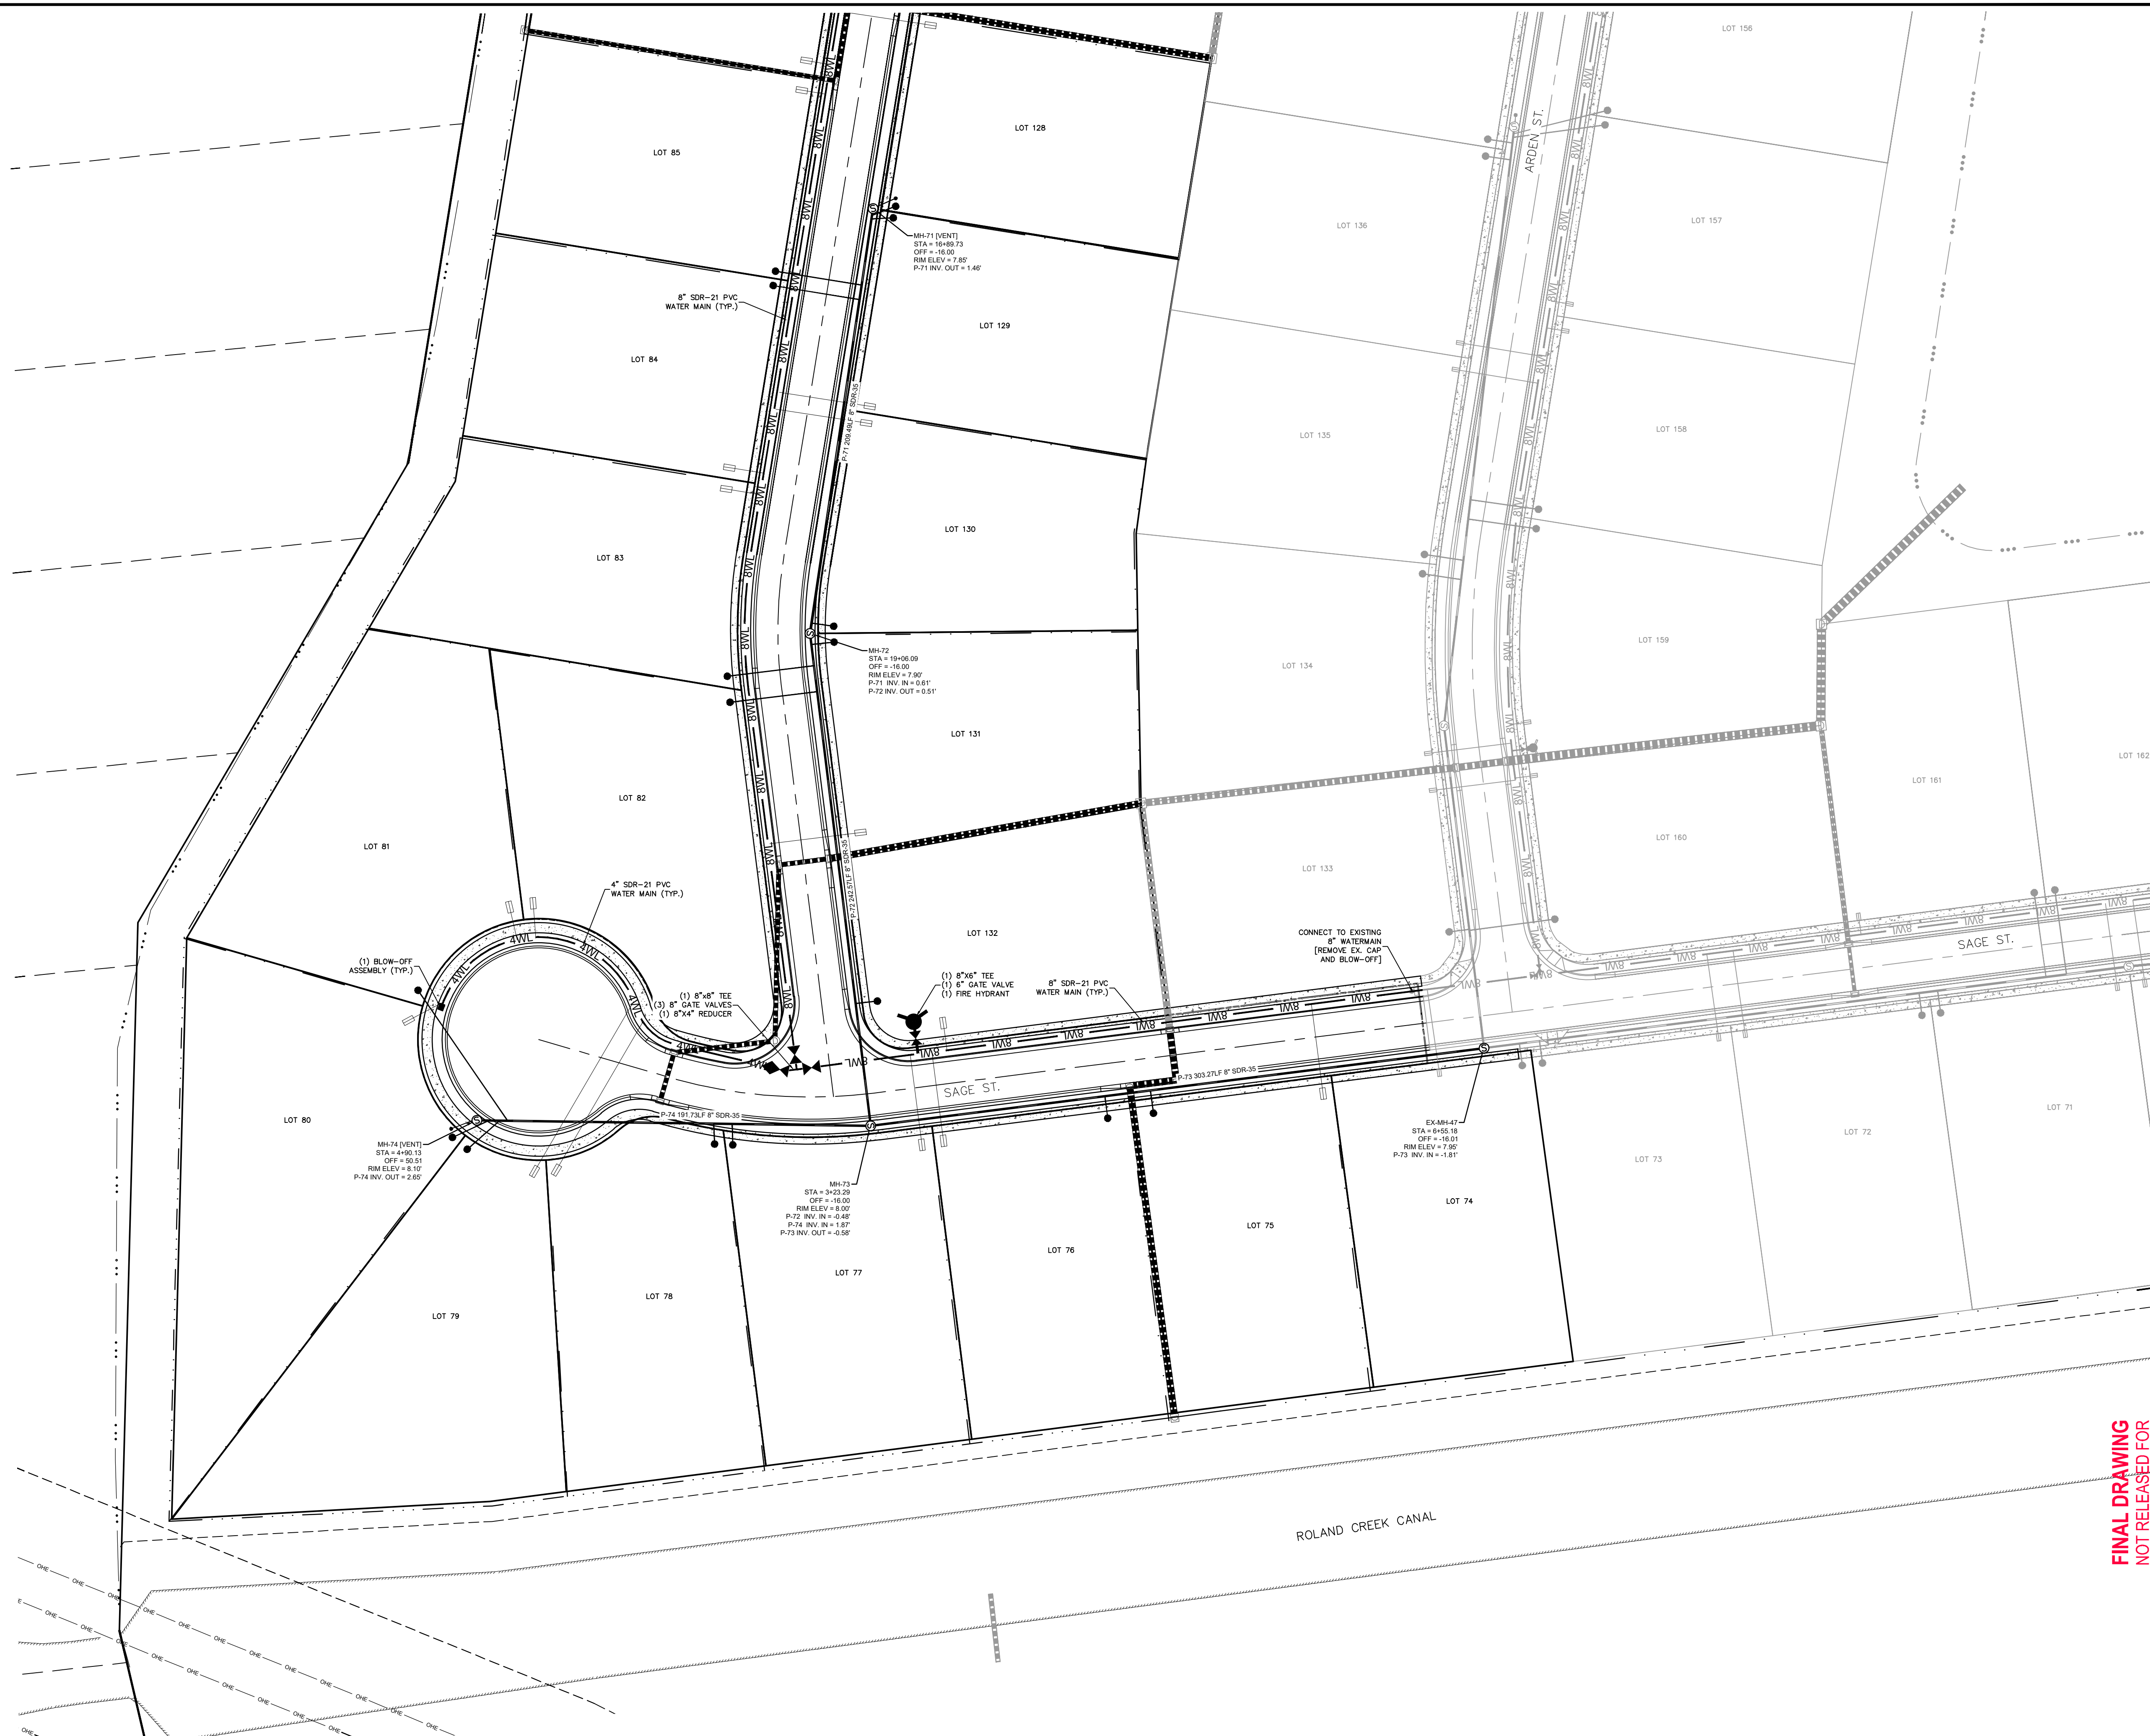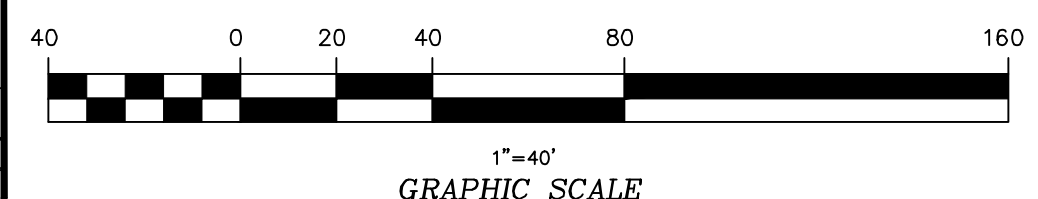

FINAL DRAWING
NOT RELEASED FOR
CONSTRUCTION




[illegible]

MOYOCK FLORA FARMS - PHASE 3 CURRITUCK COUNTY CONSTRUCTION DRAWINGS	WASTEWATER COLLECTION & WATER MAIN EXTENSION THIS DOCUMENT IS THE SOLE PROPERTY OF IPC, INC. OF LEXINGTON, NORTH CAROLINA. THE REPRODUCTION, IN WHOLE OR IN PART, OR THE MODIFICATION OF ANY DETAIL OR DESIGN IS NOT TO BE MADE WITHOUT THE WRITTEN PERMISSION OF IPC, INC. S. BISSSELL, PRINCIPAL OF IPC, INC. COPYRIGHT 2005.
---	---

BISSELL
PROFESSIONAL GROUP

Engineers, Planners, Surveyors
and Environmental Specialists


Bissell Professional Group
Firm License # C-56
10000 North Carolina Highway
P.O. Box 1008
Kitty Hawk, North Carolina 27949
Tel. (252) 281-1760
Fax (252) 281-1760

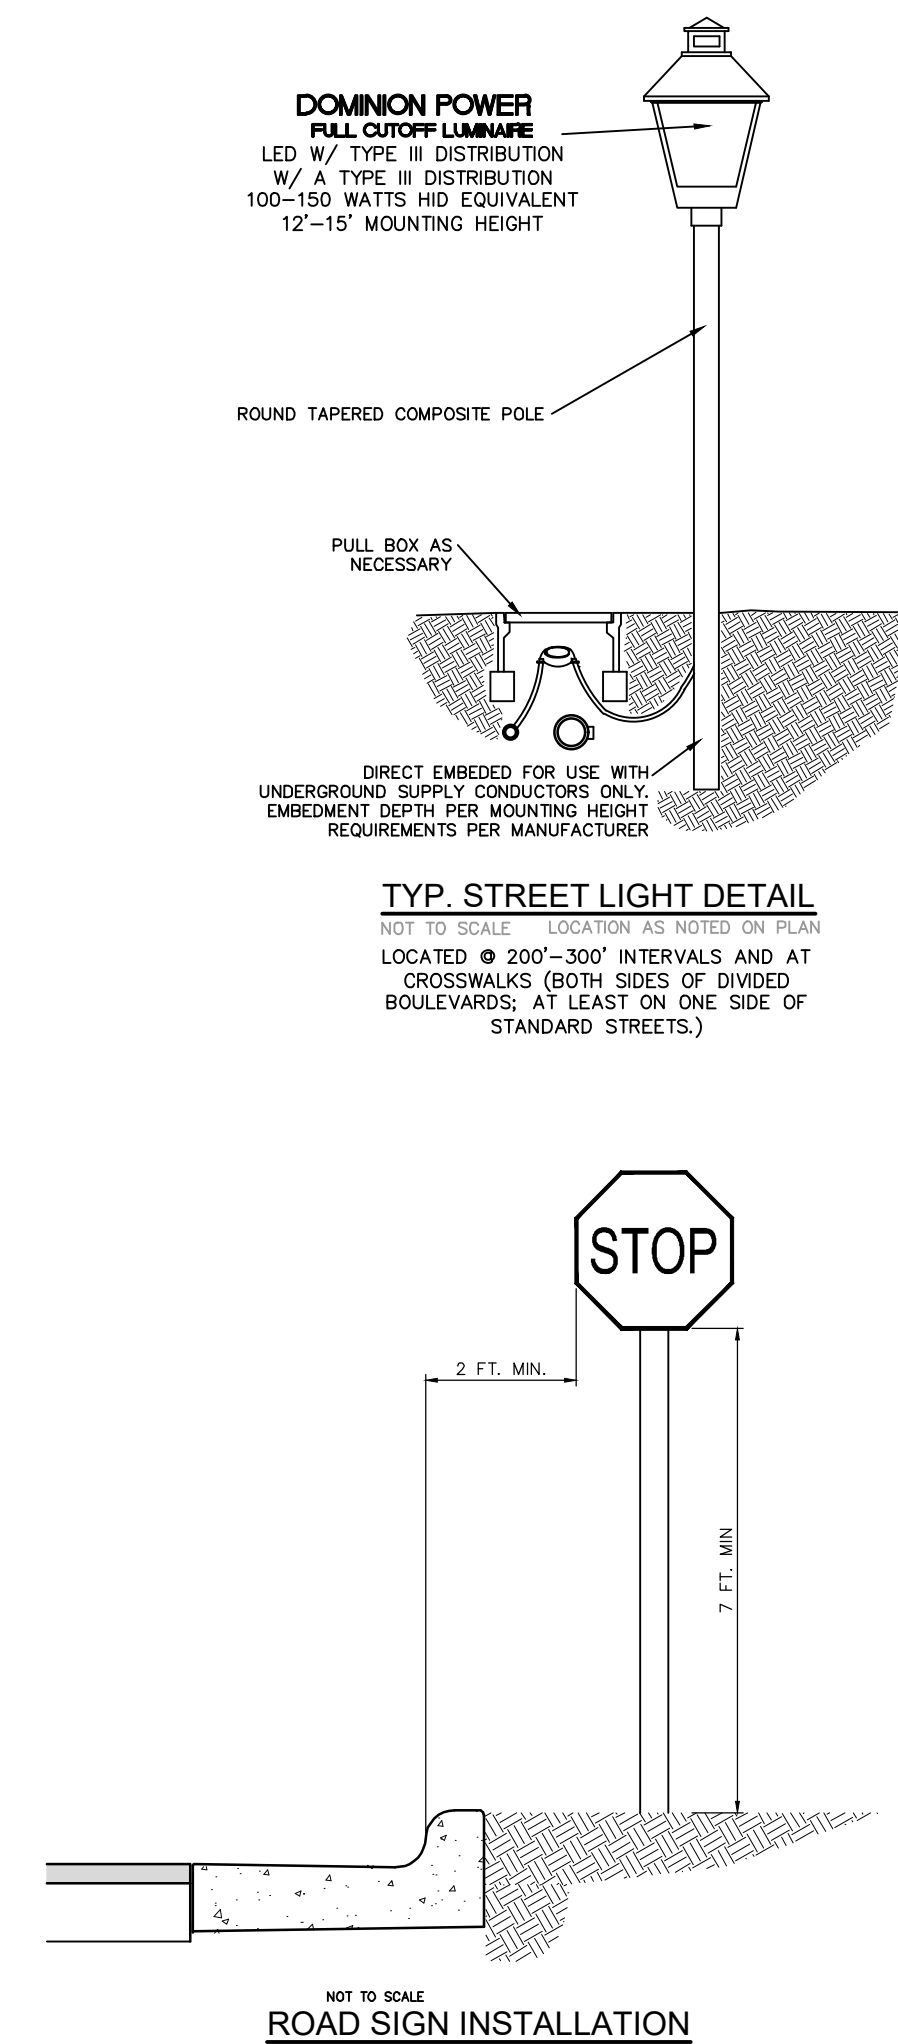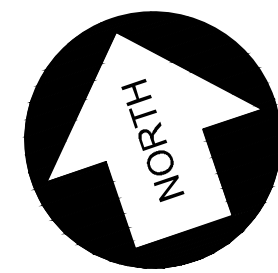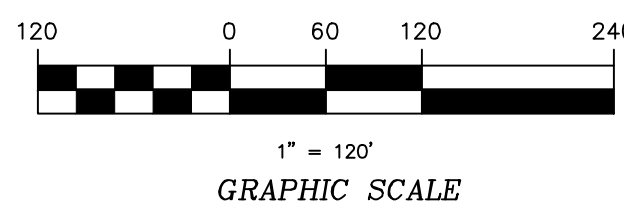


FOR STOP SIGN INSTALLATIONS, PLEASE CONTACT NCDOT MAPLE MAINTENANCE YARD.
STREET NAME AND STOP SIGNS MUST BE INSTALLED PRIOR TO APPROVAL OF PRIVATE ACCESS AND
FINAL SUBDIVISIONS.

FINAL DRAWING
NOT RELEASED FOR
CONSTRUCTION

		PROFESSIONAL GROUP Engineers, Planners, Surveyors and Environmental Specialists	
FLORA FARMS - PHASE 3		LANDSCAPING, LIGHTING AND SIGNAGE PLAN	
MOYOCK CURRITUCK COUNTY		CONSTRUCTION DRAWINGS	
THIS DOCUMENT IS THE SOLE PROPERTY OF BPG, INC. OF KITT PART OR THE MODIFICATION OR IN DETAIL OR DESIGN IS NOT TO BE MADE WITHOUT THE EXPRESS WRITTEN CONSENT OF MARK S.			
Blasell Professional Group Firm License # C-456 3512 North Coaston Highway Kitty Hawk, North Carolina 27949 Phone (252) 281-1760 FAX (252) 281-1760			

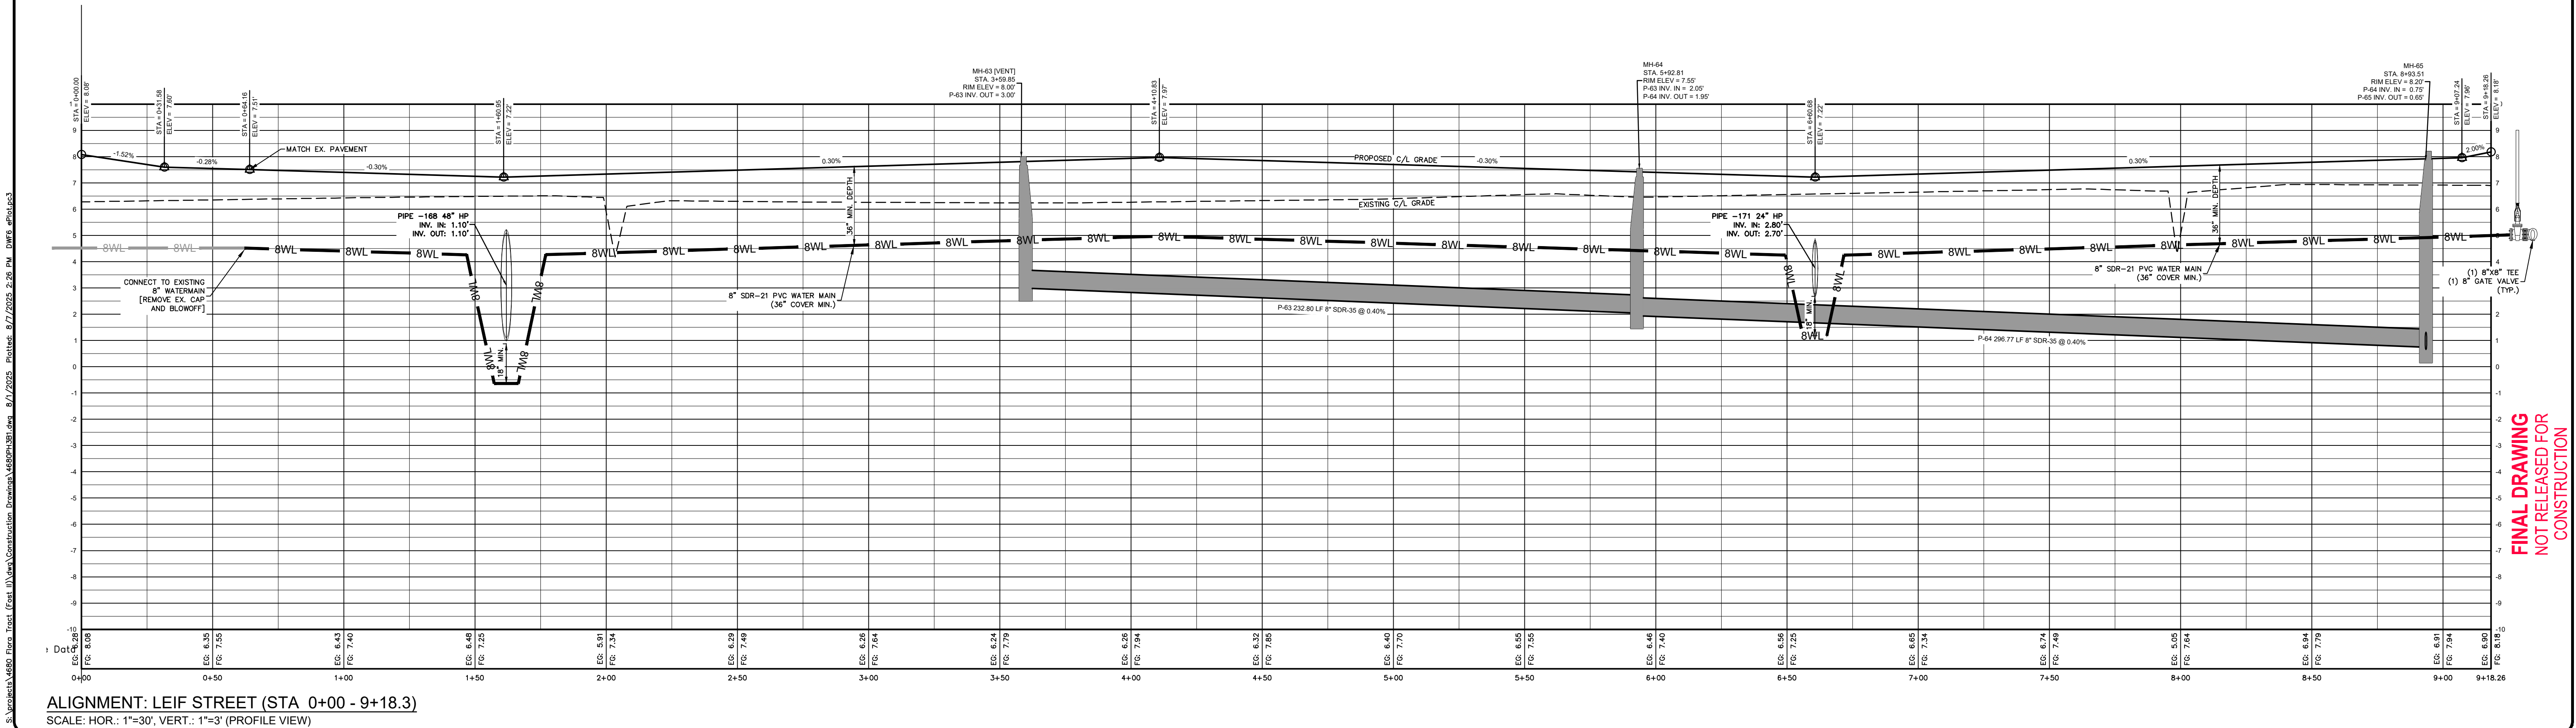

		FLORA FARMS - PHASE 3 NORTH CAROLINA	
REVISIONS		CONSTRUCTION DRAWINGS	
NO.	DATE	DESCRIPTION	BY
DATE: 8-1-25		SCALE: AS NOTED	
DESIGNED: BPG		CHECKED: MSB	
DRAWN: DMK		APPROVED: MSB	
SHEET: 13 OF 24			
CAD FILE: 4680PH3B1			
PROJECT NO: 4680			

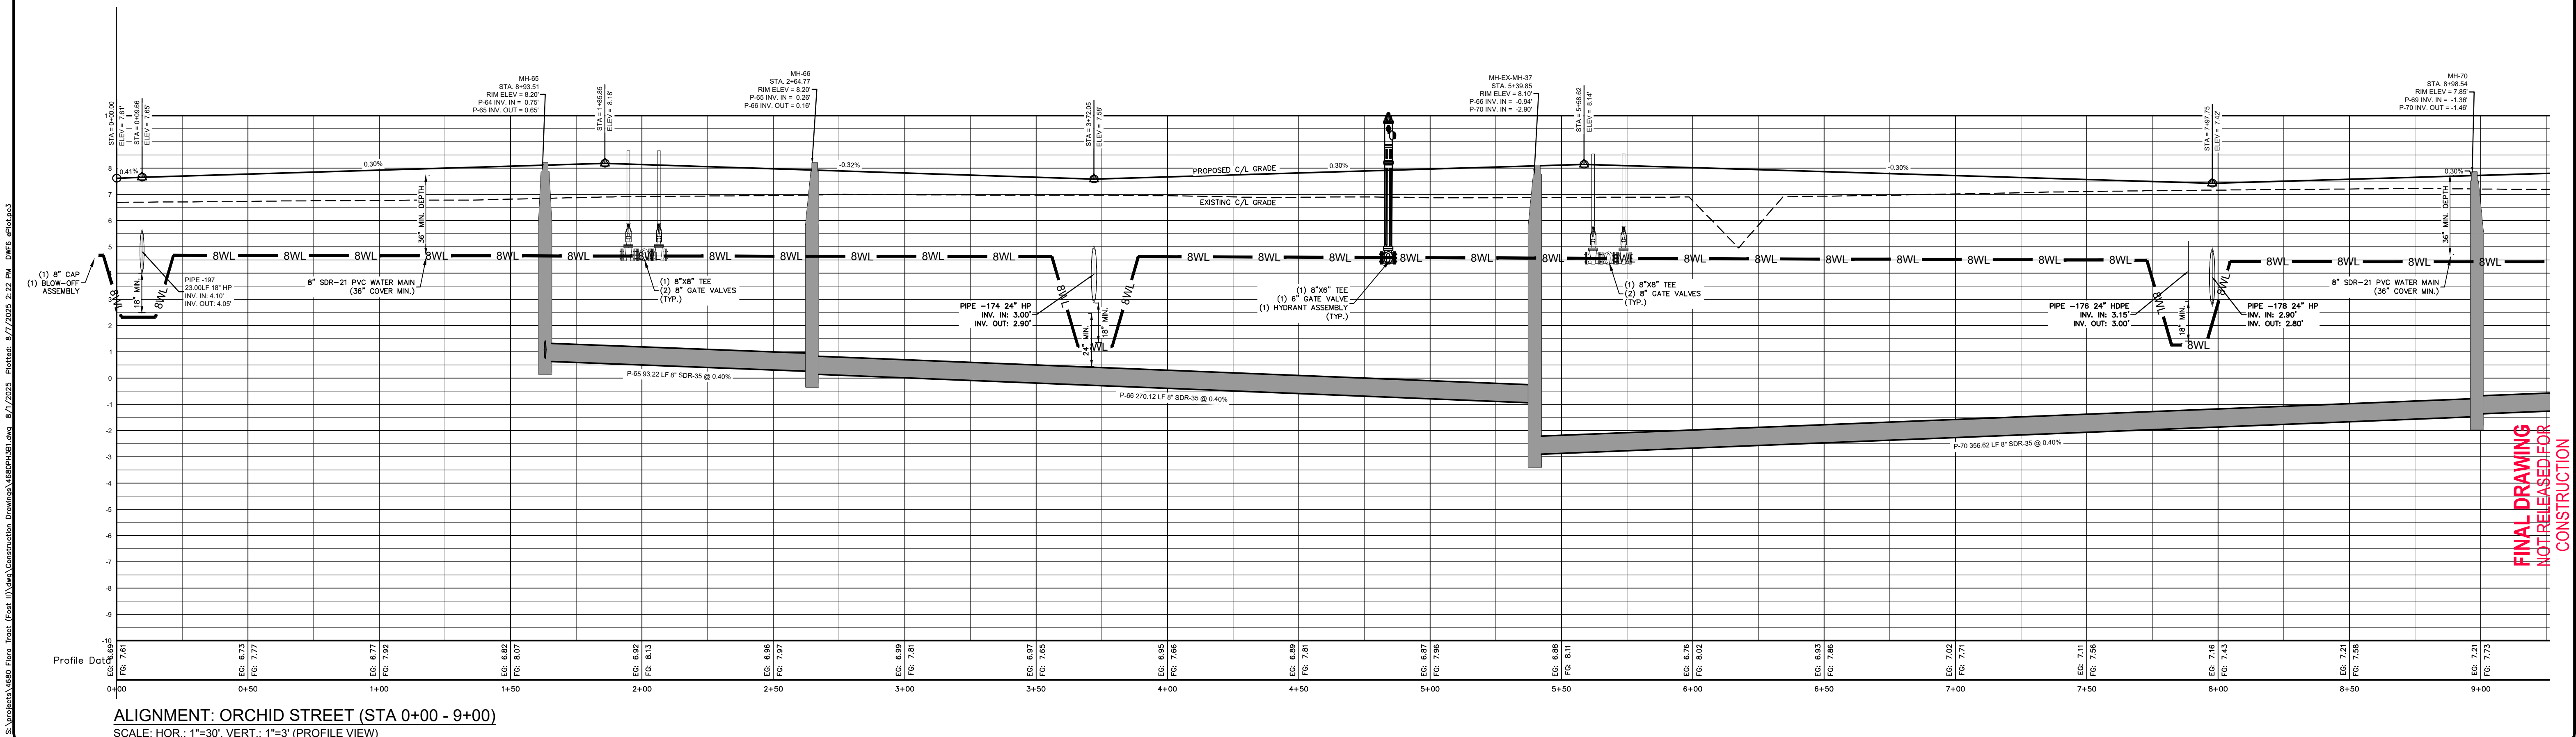


ORCHID ST. (0+00 - 9+00)

PLAN & PROFILE



THIS DOCUMENT IS THE SOLE PROPERTY OF BPG, INC. OF KITTY HAWK, NORTH CAROLINA. THE REPRODUCTION, IN WHOLE OR IN PART, OR THE MODIFICATION OF ANY DETAIL OR DESIGN IS NOT TO BE MADE WITHOUT THE EXPRESS WRITTEN CONSENT OF MARK S. BISSELL, PRINCIPAL OF BPG, INC., COPYRIGHT 2005.

FLORA FARMS - PHASE 3
MOYOCK CURRITUCK COUNTY NORTH CAROLINA
CONSTRUCTION DRAWINGS

REVISIONS			PROJECT
NO.	DATE	DESCRIPTION	BY
1			
2			
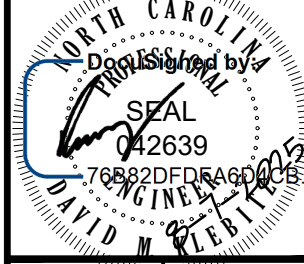

DATE:	8-1-25	SCALE:	AS NOTED
DESIGNED:	BPG	CHECKED:	MSB
DRAWN:	DMK	APPROVED:	MSB
SHEET:			
15		OF	24
CAD FILE:			
4680PH3B1			
PROJECT NO:			
4680			

  

S:\projects\4680 Flora Tract (Fost III)\dwg\Construction Drawing\4680PH3B1.dwg 8/1/2025 2:27 PM DWF6 aPlot.pc3

S:\projects\4680 Flora Tract (Fost III)\dwg\Construction Drawing\4680PH3B1.dwg 8/1/2025 2:27 PM DWF6 aPlot.pc3

S:\projects\4680 Flora Tract (Fost III)\dwg\Construction Drawing\4680PH3B1.dwg 8/1/2025 2:27 PM DWF6 aPlot.pc3

S:\projects\4680 Flora Tract (Fost III)\dwg\Construction Drawing\4680PH3B1.dwg 8/1/2025 2:27 PM DWF6 aPlot.pc3


S:\projects\4680 Flora Tract (Fost III)\dwg\Construction Drawing\4680PH3B1.dwg 8/1/2025 2:27 PM DWF6 aPlot.pc3

S:\projects\4680 Flora Tract (Fost III)\dwg\Construction Drawing\4680PH3B1.dwg 8/1/2025 2:27 PM DWF6 aPlot.pc3


S:\projects\4680 Flora Tract (Fost III)\dwg\Construction Drawing\4680PH3B1.dwg 8/1/2025 2:27 PM DWF6 aPlot.pc3




1. PLACE CONSTRUCTION JOINTS AT 10' INTERVALS, EXCEPT THAT A 15' SPACING MAY BE USED WHEN A MACHINE IS USED OR WHEN SATISFACTORY SUPPORT FOR THE FACE FORM CAN BE OBTAINED WITHOUT THE USE OF TEMPLATES AT 10' INTERVALS.
2. JOINT SPACING MAY BE ALTERED IF REQUIRED BY THE ENGINEER.
3. CONSTRUCTION JOINTS MAY BE INSTALLED WITH THE USE OF TEMPLATES OR FORMED BY OTHER APPROVED METHODS.
4. CONSTRUCT NON-TEMPLATE FORMED JOINTS A MIN. OF 1-1/2" DEEP.
5. FILL ALL CONSTRUCTION JOINTS, EXCEPT IN 8"x6" MEDIAN CURB, WITH JOINT FILLER AND SEALER.
6. SPACE EXPANSION JOINTS AT 90' INTERVALS AND ADJACENT TO ALL RIGID OBJECTS.

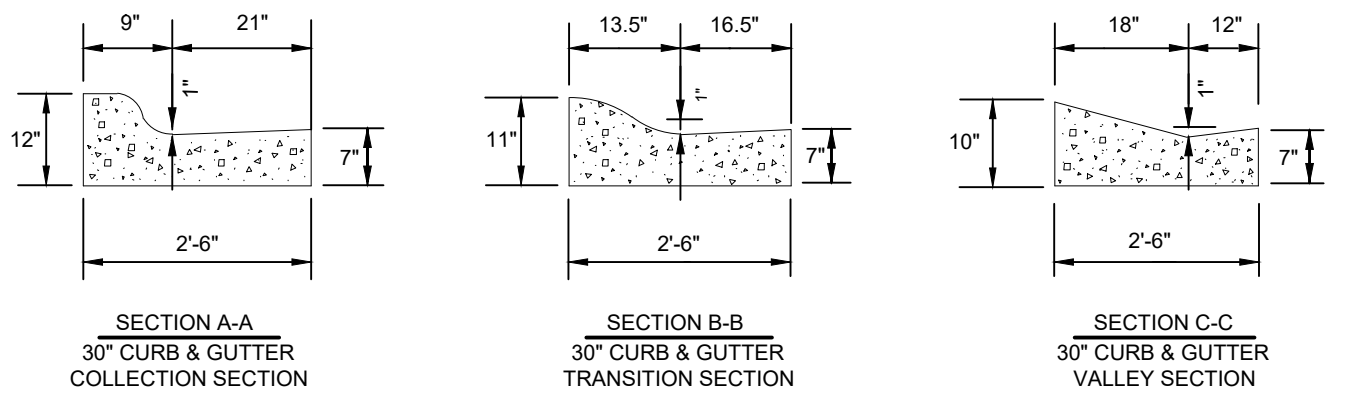

- TRANSITION NOTES:**
1. PLACE $\frac{1}{2}$ " EXPANSION JOINTS AT BEGINNING AND END OF TRANSITION.
 2. PLACE CONTRACTION JOINTS 1" DEEP AT MIDPOINT BETWEEN EXPANSION JOINTS.
 3. FILL AND SEAL THE TOP $\frac{1}{2}$ " OF THE EXPANSION JOINTS AND 1" OF CONTRACTION JOINTS WITH APPROVED JOINT SEALING COMPOUND.

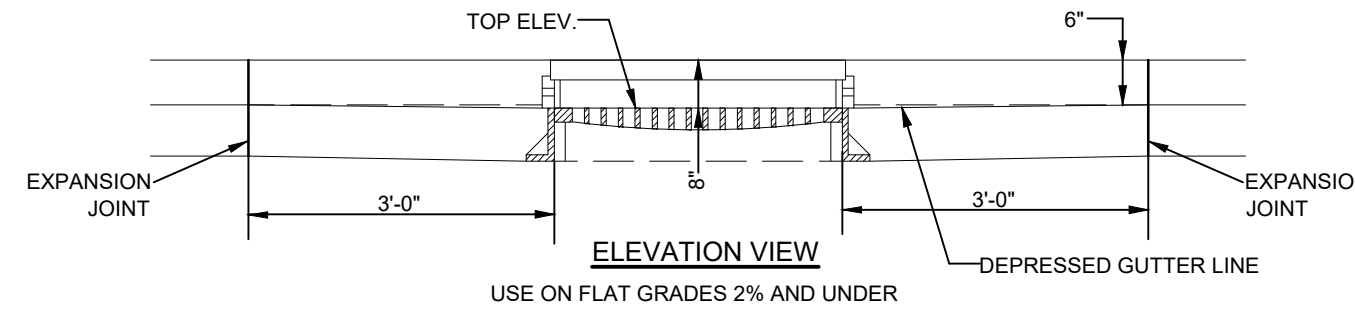

CURB & GUTTER INSTALLATION AT CATCH BASIN

 

NOTE: PAVING SHALL CONSIST OF FINE GRADING THE SPECIFIED PARKING & DRIVE AREAS AND INSTALLING 2" SF-9.5A OR SF-9.5B ASPHALT CONCRETE SURFACE COURSE IN CONJUNCTION WITH A 6" AGGREGATE BASE COURSE. THE SOIL SUBGRADE BENEATH PAVEMENTS SHALL BE COMPACTED TO AT LEAST 95% OF ASTM D 698 PRIOR TO ANY PLACEMENT OF SUBBASE FILL OR STONE BASE COURSE. ALL SITE PREPARATION AND THE DESIGN AND CONSTRUCTION OF ALL FOUNDATIONS, GROUND SLABS, AND PAVEMENTS SHALL BE IN ACCORDANCE WITH RECOMMENDATIONS PROVIDED BY A GEOTECHNICAL ENGINEER.



PERMANENTLY STABILIZED WITHIN
7 DAYS OF COMPLETION.



TYPICAL LOT GRADING DETAIL
SCALE: 1" = 30'



ROADWAY & CURBING CONSTRUCTION DETAILS

THIS DOCUMENT IS THE SOLE PROPERTY OF BPG, INC. OF KITTY HAWK, NORTH CAROLINA. THE REPRODUCTION, IN WHOLE OR PART, OR THE MODIFICATION OF ANY DETAIL OR DESIGN IS NOT TO BE MADE WITHOUT THE EXPRESS WRITTEN CONSENT OF MARK S. BISSELL, PRINCIPAL OF BPG, INC. COPYRIGHT 2005.


FLORA FARMS - PHASE 3

NORTH CAROLINA


IRRITUCK COUNTY

MOYOCK


CONSTRUCTION DRAWINGS

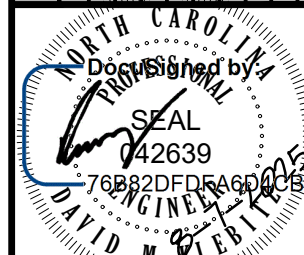[illegible]

DATE: 8-1-25	SCALE: AS NOTED
DESIGNED: BPG	CHECKED: MSB
DRAWN: DMK	APPROVED: MSB
SHEET: 18 OF 24	
CAD FILE: 4680PH3B1	
PROJECT NO: 4680	

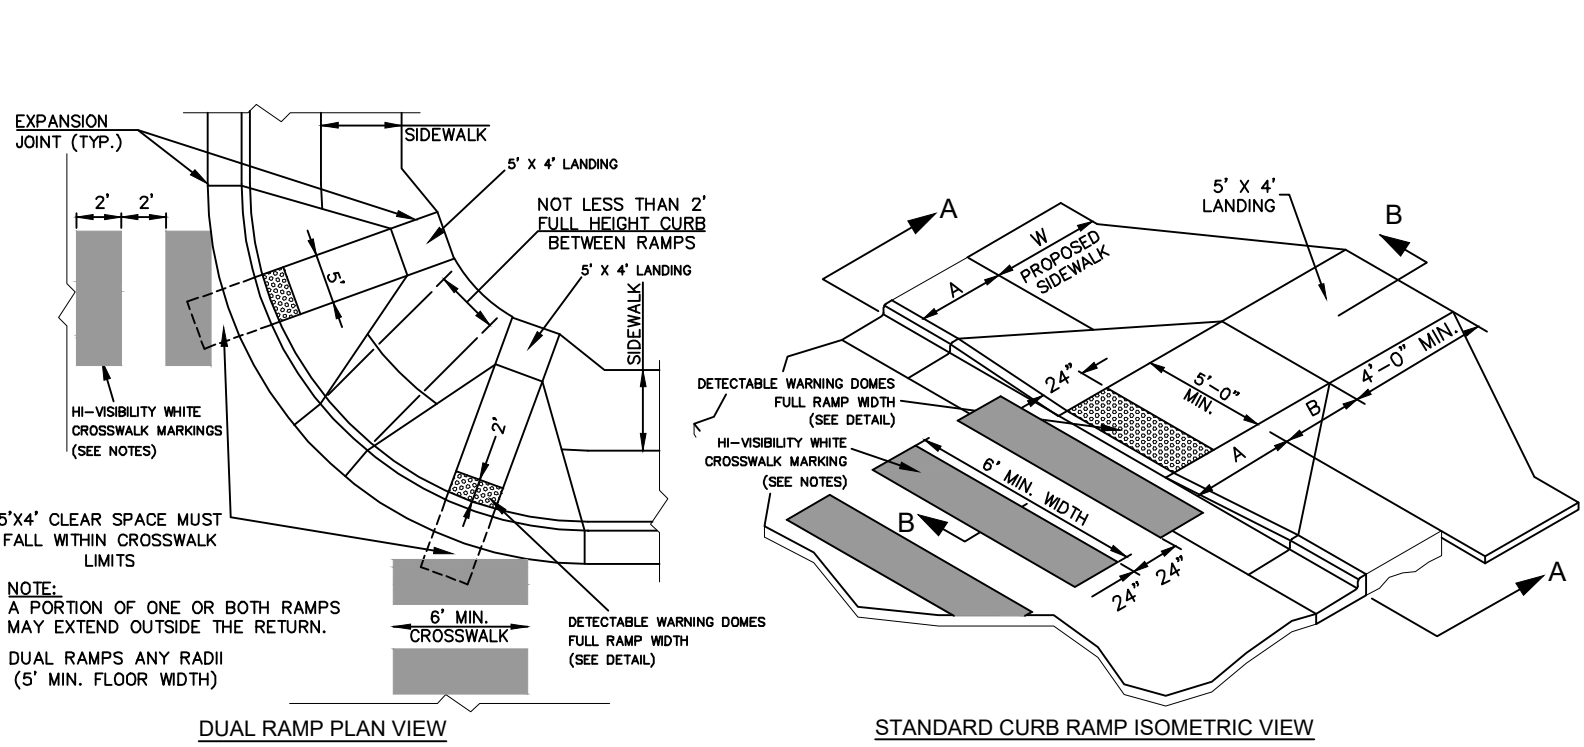

- ACCESSIBLE RAMP GENERAL NOTES:** [NCDOT STD. DETAIL 848.05]
- CONSTRUCT THE RAMP SURFACE TO BE STABLE, FIRM AND SLIP RESISTANT. CONSTRUCT THE CURB RAMP TYPE AS SHOWN IN THE PAVEMENT MARKING PLANS OR AS DIRECTED BY THE ENGINEER.
 - LOCATE CURB RAMP AND PLACE PEDESTRIAN CROSSWALK MARKINGS AS SHOWN ON THE PROJECT DRAWINGS OR AS DIRECTED BY THE ENGINEER. WHEN FIELD ADJUSTMENTS REQUIRE MOVING CURB RAMP OR MARKINGS AS SHOWN, CONTACT AND LOCATE AS DIRECTED BY THE ENGINEER.
 - COORDINATE THE CURB RAMP AND THE PEDESTRIAN CROSSWALK MARKINGS SO A MIN. 4'x4' CLEAR SPACE AT THE BASE OF THE CURB RAMP WILL FALL WITHIN THE PEDESTRIAN CROSSWALK LINES.
 - SETBACK DISTANCE FROM INSIDE CROSSWALK MARKING TO NEAREST EDGE OF TRAVEL LANE IS 4' MINIMUM.
 - REFER TO PROJECT DRAWINGS FOR STOP BAR LOCATIONS, IF PROVIDED, OR AS DIRECTED BY THE ENGINEER.
 - TERMINATE PARKING A MINIMUM OF 20' BACK OF A PEDESTRIAN CROSSWALK.
 - CONSTRUCT CURB RAMP A MINIMUM OF 4' WIDE, OR AS SPECIFIED ON PLANS.
 - CONSTRUCT THE RUNNING SLOPE OF THE RAMP 8.33% (12:1 H:V) MAXIMUM.
 - ALLOWABLE CROSS SLOPE ON SIDEWALKS AND CURB RAMP SHALL BE 2% MAXIMUM.
 - WHERE REQUIRED, CONSTRUCT THE SIDE FLARE SLOPE A MAXIMUM OF 10% MEASURED ALONG THE CURB LINE.
 - CONSTRUCT THE COUNTER SLOPE OF THE GUTTER OR STREET AT THE BASE OF THE CURB RAMP A MAXIMUM OF 5% AND MAINTAIN A SMOOTH TRANSITION.
 - CONSTRUCT LANDINGS FOR SIDEWALK A MIN. OF 4'x4' WITH A MAXIMUM SLOPE OF 2% IN ANY DIRECTION. CONSTRUCT LANDINGS FOR MEDIAN ISLANDS A MINIMUM OF 5'x5' WITH A MAXIMUM SLOPE OF 2% IN ANY DIRECTION.
 - TO USE A MEDIAN ISLAND AS A PEDESTRIAN REFUGE AREA, MEDIAN ISLANDS WILL BE A MINIMUM OF 6' WIDE. CONSTRUCT MEDIAN ISLANDS TO PROVIDE PASSAGE OVER OR THROUGHOUT THE ISLAND.
 - SMALL CHANNELIZATION ISLANDS THAT CAN NOT PROVIDE A 5'x5' LANDING AT THE TOP OF A RAMP, WILL BE CUT THROUGH LEVEL WITH THE SURFACE STREET.
 - CURB RAMP WITH RETURNED CURBS MAY BE USED ONLY WHERE PEDESTRIANS WOULD NOT NORMALLY WALK ACROSS THE RAMP. THE ADJACENT SURFACE IS PLANTING OR OTHER NON-WALKING SURFACE OR THE SIDE APPROACH IS SUBSTANTIALLY OBSTRUCTED.
 - PLACE A 2' EXPANSION JOINT WHERE THE CONCRETE CURB RAMP JOINS THE CURB AS SHOWN IN ROADWAY STANDARD DRAWING 848.01
 - CURB RAMP THROUGH MEDIAN ISLANDS, SINGLE RAMP AT DUAL CROSSWALKS OR LIMITED R/W SITUATIONS, WILL BE HANDLED BY SPECIAL DETAILS.
- PEDESTRIAN CROSSWALK GENERAL NOTES:** [NCDOT STD. DETAIL 1205.07]
- USE THE DETAILS ABOVE AND THE FOLLOWING NOTES FOR GUIDANCE IN PLACING CROSSWALK MARKINGS. REFER TO NCDOT ROADWAY STANDARD DRAWINGS, MUTCD AND ADA STANDARDS FOR ADDITIONAL GUIDANCE.
- THE LOCATION AND TYPE OF CROSSWALK MARKINGS SHOWN ON THE ABOVE DETAILS ARE FOR REFERENCE ONLY. LOCATE CROSSWALK MARKINGS AS SHOWN ON THE PROJECT DRAWINGS OR AS DIRECTED BY THE ENGINEER. THE CROSSWALK MARKING TYPE, STANDARD OR H-VISIBILITY, SHALL BE INSTALLED AS SPECIFIED ON THE PROJECT DRAWINGS OR AS DIRECTED BY THE ENGINEER.
 - THE STANDARD CROSSWALK IS THE TWO WHITE 8" MIN. TRANSVERSE LINES WITH A 6" MIN. GAP BETWEEN THE LINES. THE H-VISIBILITY CROSSWALK IS WHITE 24" MAX. WIDE LONGITUDINAL LINES WITH 24" MIN. TRANSVERSE LINES TO NEAREST EDGE OF TRAVEL. IS 4' MIN.
 - STOP BARS (IF PROVIDED) SHOULD BE PLACED 4' MIN. IN ADVANCE OF NEAREST CROSSWALK LINE.
 - SET BACK DISTANCE FROM INSIDE CROSSWALK MARKING TO NEAREST EDGE OF TRAVEL IS 4' MIN.
 - BEYOND THE BOTTOM GRADE BREAK, A CLEAR SPACE OF 4'x4' MIN. SHALL BE PROVIDED WITHIN THE MARKINGS.
 - SINGLE DIAGONAL CURB RAMP WITH FLARED SIDES SHALL HAVE A SEGMENT OF CURB 2' MIN. LONG LOCATED ON EACH SIDE OF THE CURB RAMP AND WITHIN THE MARKED CROSSING. SEE DETAIL.
 - CURB RAMP SHALL BE CONSTRUCTED IN ACCORDANCE TO THE LATEST NCDOT ROADWAY STANDARD DRAWINGS. CURB RAMP THROUGH MEDIAN ISLANDS, SINGLE RAMP AT DUAL CROSSWALKS OR LIMITED R/W SITUATIONS, WILL BE HANDLED BY SPECIAL DETAILS.

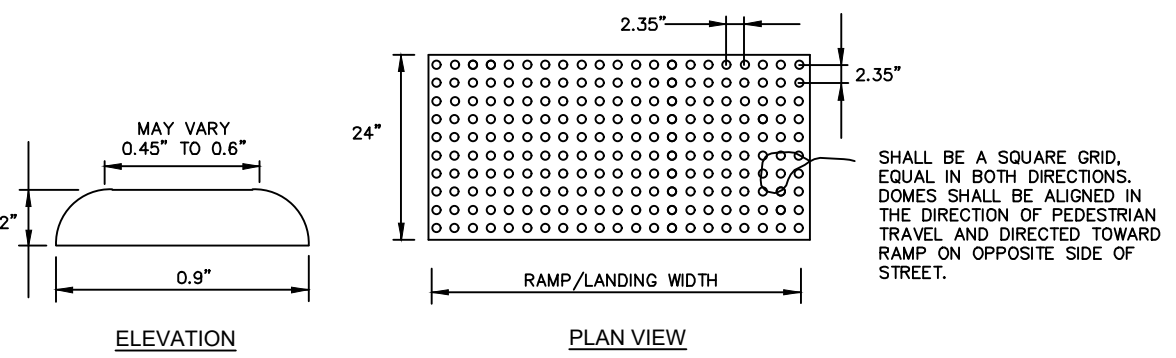


TRUNCATED DOME DETECTABLE WARNING DETAIL

NOT TO SCALE



DETECTABLE WARNING GENERAL NOTES

- DETECTABLE WARNING SHALL CONSIST OF RAISED TRUNCATED DOMES MANUFACTURED BY "COTE-L INDUSTRIES, INC.", CALLED "SAFTI-TRAX", WITH POLYURETHANE COATING "DURABAK", OR APPROVED EQUAL, APPLIED ON SMOOTH (NON-GROOVED) CLEAN CONCRETE RAMP, AND SHALL CONFORM TO THE DETAILS IN THE PLANS AND IN ACCORDANCE WITH MANUFACTURER'S SPECIFICATIONS AND INSTALLATION INSTRUCTIONS.
- ALL DETECTABLE WARNING AREAS SHALL START AT BACK OF CURB, BE 24 INCHES IN DEPTH AND COVER THE COMPLETE WIDTH OF THE RAMP AREA 48 INCHES MIN.
- 70% VISUAL CONTRAST IS REQUIRED. THE COLOR SHALL BE AN INTEGRAL PART OF THE DETECTABLE WARNING MATERIAL, AS SPECIFIED ON THE PLANS. COLOR TO BE DETERMINED BY THE CITY STAFF. SAFETY YELLOW IS THE DEFAULT COLOR.
- THE SMOOTH AND CLEAN CONCRETE UNDER DETECTABLE WARNING DEVICE AREA SHALL BE INCLUDED IN THE COST OF THE CONCRETE CURB RAMP. THE COST OF FURNISHING AND INSTALLING THE DETECTABLE WARNING DEVICE SHALL BE INCLUDED SEPARATELY AS "DETECTABLE WARNING DEVICE" PER SQUARE FOOT OR AS OUTLINED IN THE SPECIFICATIONS.
- DETECTABLE WARNING SURFACE: APPLIED A COATING OF "DURABAK" SLIP-RESISTANT POLYURETHANE COATING TO THE SMOOTH, CLEAN CONCRETE SURFACE. ON TOP OF THE POLYURETHANE COATING APPLY TRUNCATED DOMES FROM A "SAFTI-TRAX" CONTACT SHEET. ON TOP OF THE TRUNCATED DOMES AND INITIAL POLYURETHANE COATING PLACE THREE ADDITIONAL COATS OF "DURABAK" POLYURETHANE COATING. COLOR TO BE DETERMINED BY CITY STAFF OR AS SPECIFIED ON THE PLANS. SAFETY YELLOW IS A DEFAULT COLOR.
- ALL RAMP AND DETECTABLE WARNING SHALL BE ALIGNED IN THE DIRECTION OF PEDESTRIAN TRAVEL AND DIRECTED TOWARD RAMP ON THE OPPOSITE SIDE OF STREET.

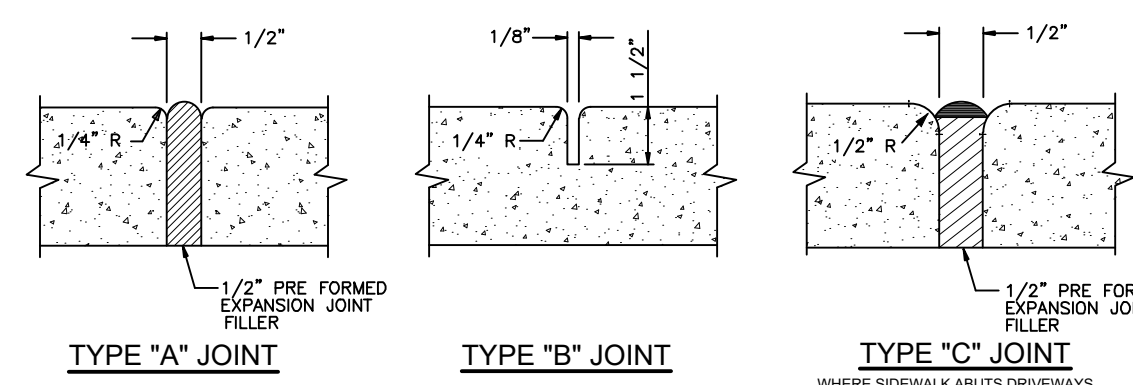

- SIDEWALK AND WALKWAY TRAIL NOTES:**
- WALKS SHALL HAVE A 4 INCH MINIMUM THICKNESS.
 - CONCRETE SHALL BE A MINIMUM OF 3,000 PSI.
 - WALKS SHALL HAVE A 5 FOOT MINIMUM WIDTH.
 - CROSS SLOPE SHALL BE LIMITED TO A MAXIMUM OF 2%.
 - LONGITUDINAL SLOPE SHALL BE LIMITED TO A MAXIMUM OF 1.25 (V:H) EXCEPT WHERE ACCESSIBILITY RAMP ARE PROVIDED AS NOTED.
 - ALL SIDEWALKS AND TRAILS SHALL BE COMPLIANT WITH THE LATEST HANDICAP ACCESSIBILITY REQUIREMENTS.


TYPE	LOCATION
"A"	30' CENTER TO CENTER ON SIDEWALKS, P.C. AND P.T. OF CURVES, AND EXISTING NEW SIDEWALKS, DRIVEWAYS, AND SIMILAR STRUCTURES.
"B"	5' CENTER TO CENTER ON SIDEWALKS.

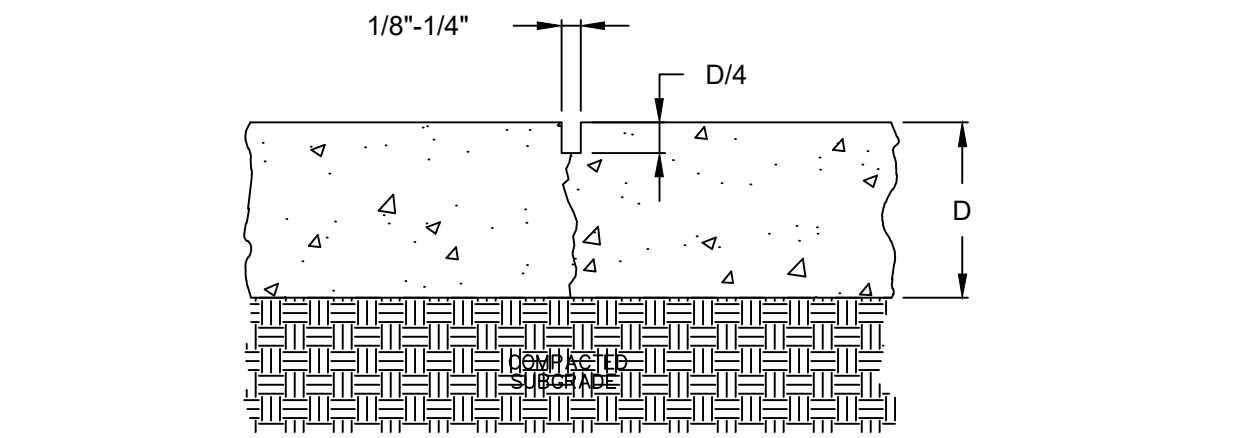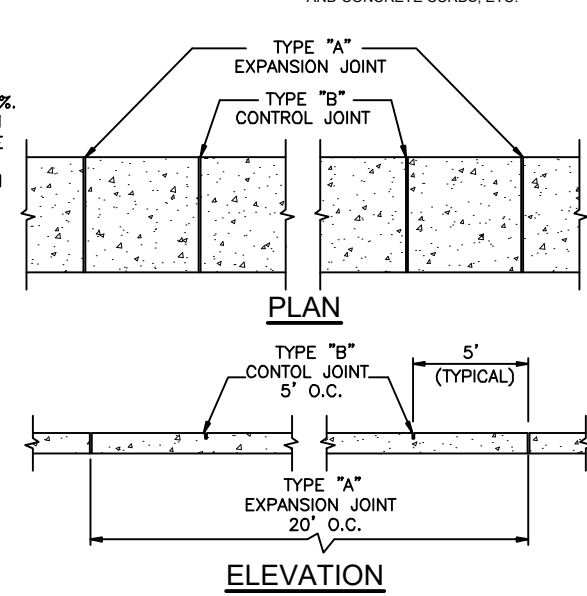

CONVENTIONAL CONCRETE CONTROL JOINT DETAIL

NOT TO SCALE




- NOTES:**
- MINIMUM PAVEMENT THICKNESS (D) = 6" W/6x6-W2.9 x W2.9 WWF REINFORCEMENT, PLACE 2" BELOW TOP OF SLAB
 - UNDOWELED TRANSVERSE CONTRACTION OR LONGITUDINAL JOINT, SAWED OR PRE-MOLDED. DO NOT DOWEL PAVEMENTS LESS THAN 7" THICK.

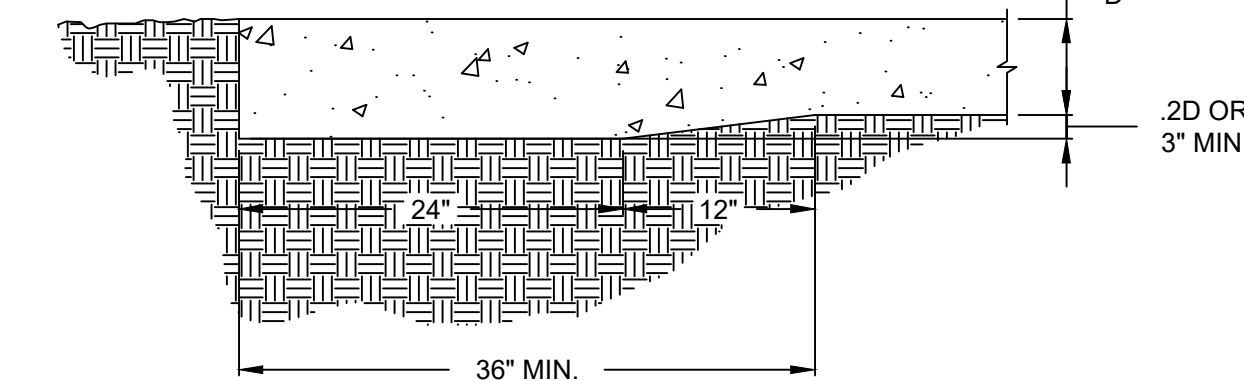

CONVENTIONAL CONCRETE THICKENED EDGE DETAIL


NOT TO SCALE

- CONVENTIONAL CONCRETE SPECIFICATIONS:**
- USE ACI CERTIFIED FLATWORK FINISHER
 - USE ACI 330R-01 GUIDE FOR DESIGN AND CONSTRUCTION OF CONCRETE PARKING LOTS
 - USE ACI 330.1-94 STANDARD SPECIFICATION FOR PLAIN CONCRETE PARKING LOTS
 - ALL CONCRETE USED IN PARKING LOT, UNLESS OTHERWISE INDICATED, SHALL HAVE A COMPRESSIVE STRENGTH OF 3,500 PSI AT 28 DAYS.
 - IF SUBGRADE SOLS ARE FOUND BY THE CONTRACTOR TO BE UNSUITABLE, TESTING AND PREPARATION RECOMMENDATIONS BY A GEOTECHNICAL ENGINEER MUST BE PROVIDED PRIOR TO CONCRETE PLACEMENT.
 - IMPORTED SOIL USE FOR BACK FILL SHOULD BE FREE OF HEAVY CLAY, SILTS, STONES, PLANT ROOT OR OTHER FOREIGN MATERIAL GREATER THAN 1 1/2" IN DIAMETER IN ORDER TO ACHIEVE ADEQUATE COMPACTION AROUND ANY FIXED OBJECT IN GROUND. ALTERNATE WILL BE TO USE FLOWABLE FILL.
 - KEEP ALL JOINTS CONTINUOUS WITH A MAXIMUM JOINT SPACING OF 10 FT.
 - SECTION JOINTS SHALL BE FORMED OR SAWED WITHIN 12 HOURS FROM TIME OF PLACEMENT.
 - SIDEWALK-SPACING SHALL BE SAME AS WIDTH OF PAVEMENT AND LESS THAN 5 FEET IN LENGTH
 - PAVEMENT-MAXIMUM SPACING SHALL BE 2.5 TIMES THICKNESS IN UNIT OF FEET AND LESS THAN 15 FEET IN LENGTH (E.G. T=6 INCH SPACING AT 10'x10')
 - CURE CONCRETE IMMEDIATELY AFTER FINISHING OPERATION IS COMPLETED BY USING ONE OF THE FOLLOWING METHODS: WATER, PIGMENTED WATER-BASED CURING COMPOUND OR VISQUEEN AND BURLAP

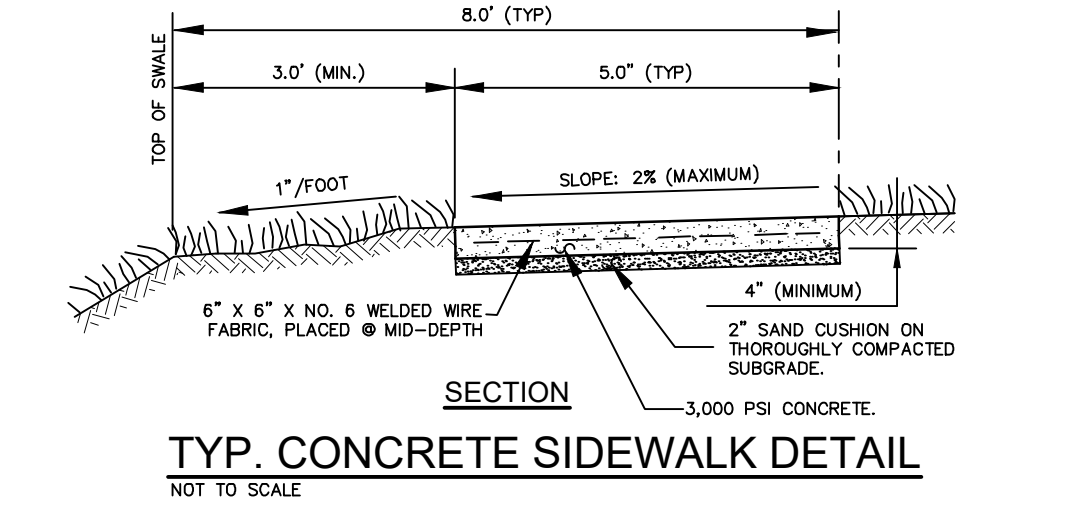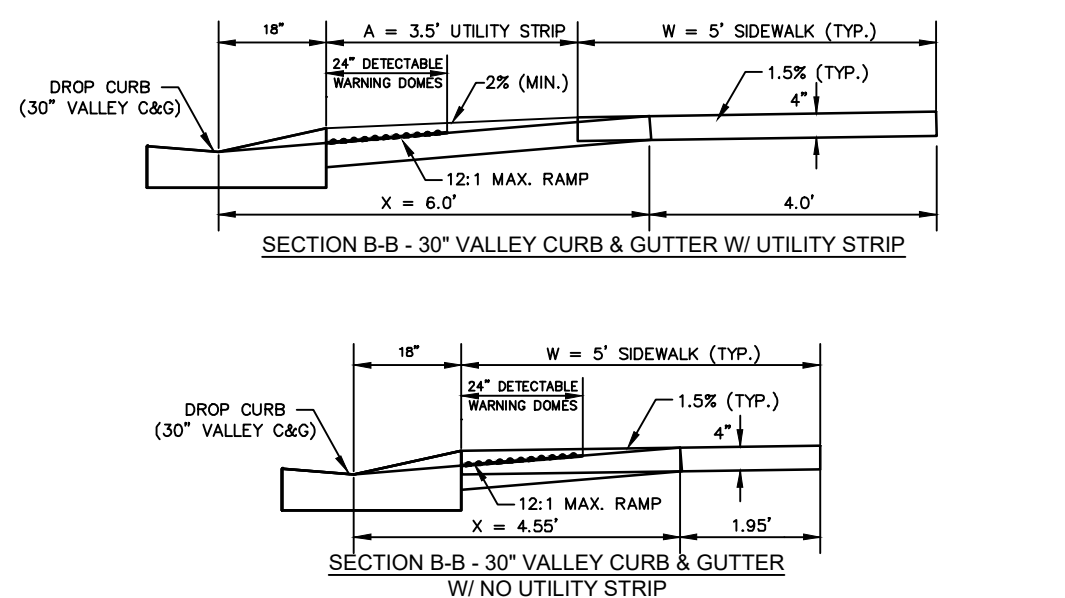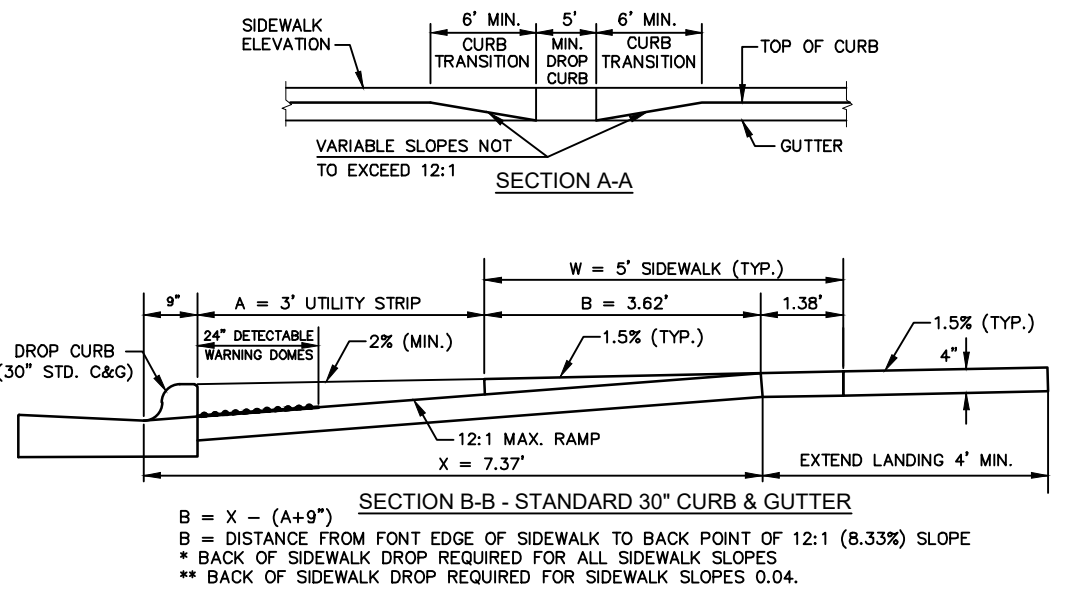

TYP. CONCRETE SIDEWALK DETAIL


NOT TO SCALE

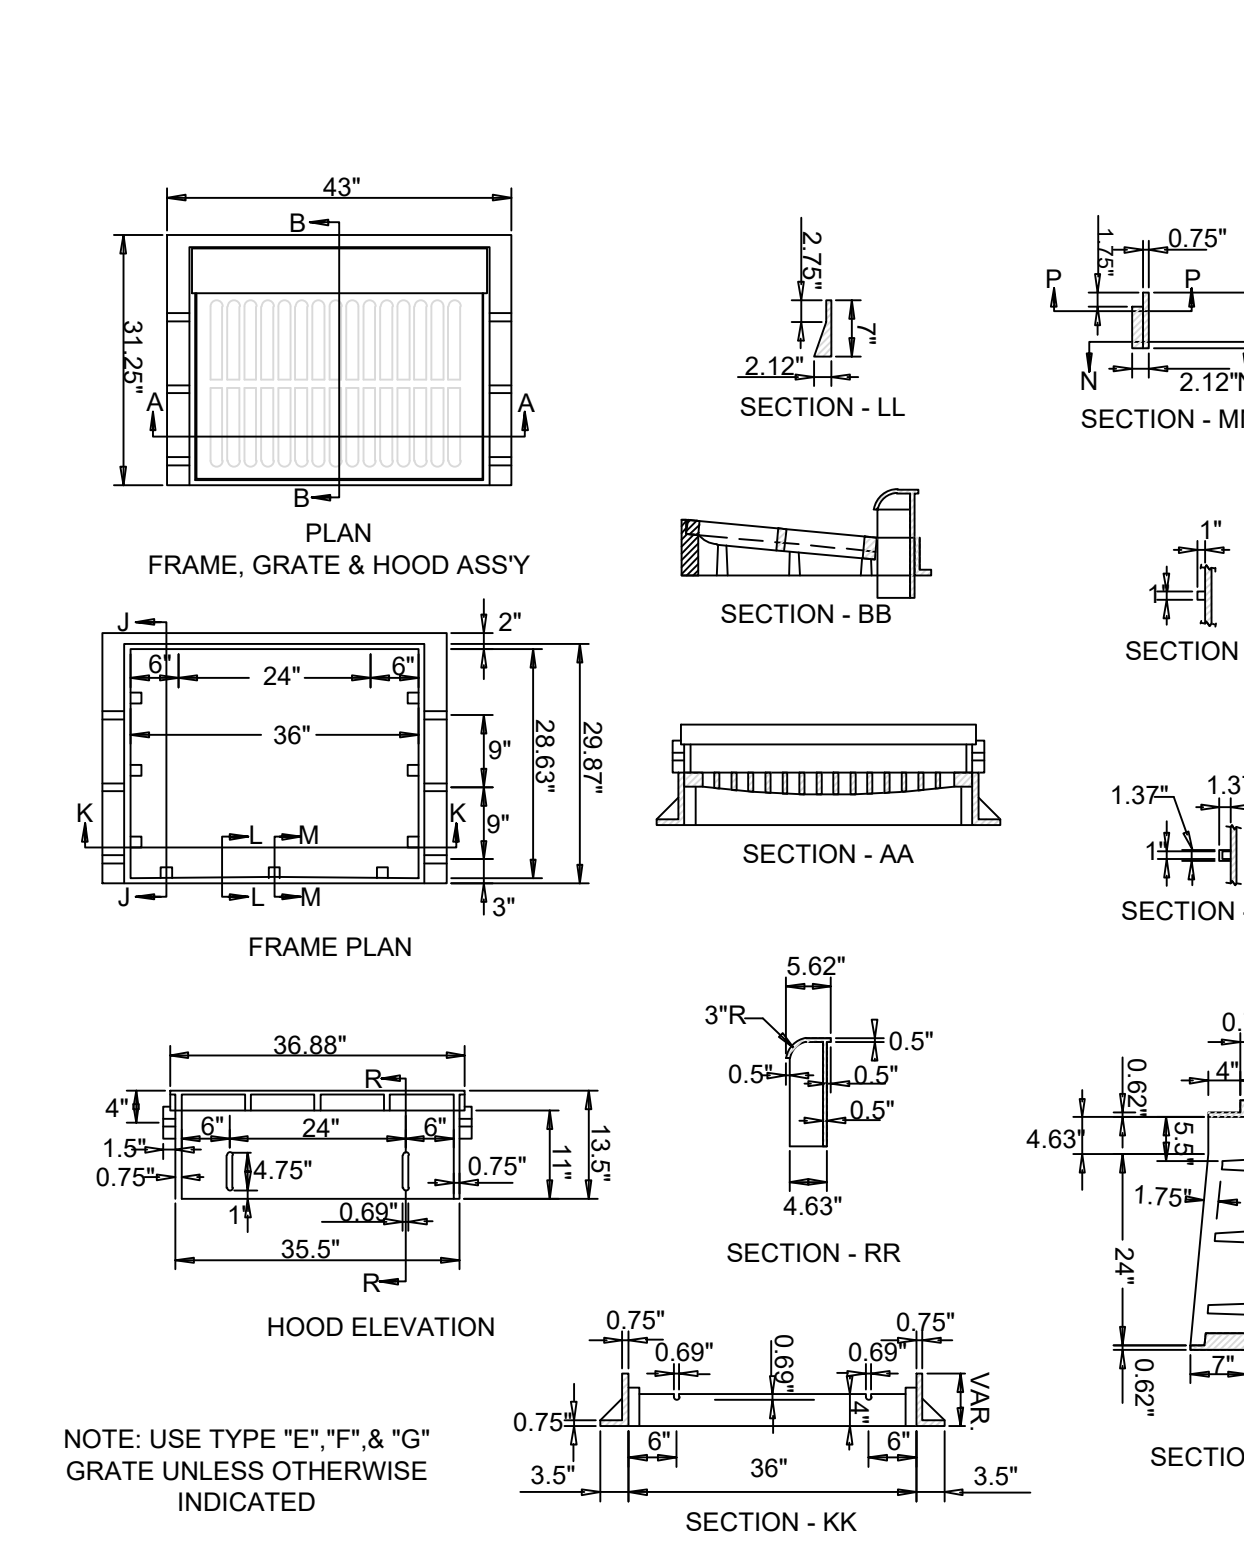

CATCH BASIN FRAME, GRATE & HOOD DETAIL

NOT TO SCALE


NCDOT STD 840.03

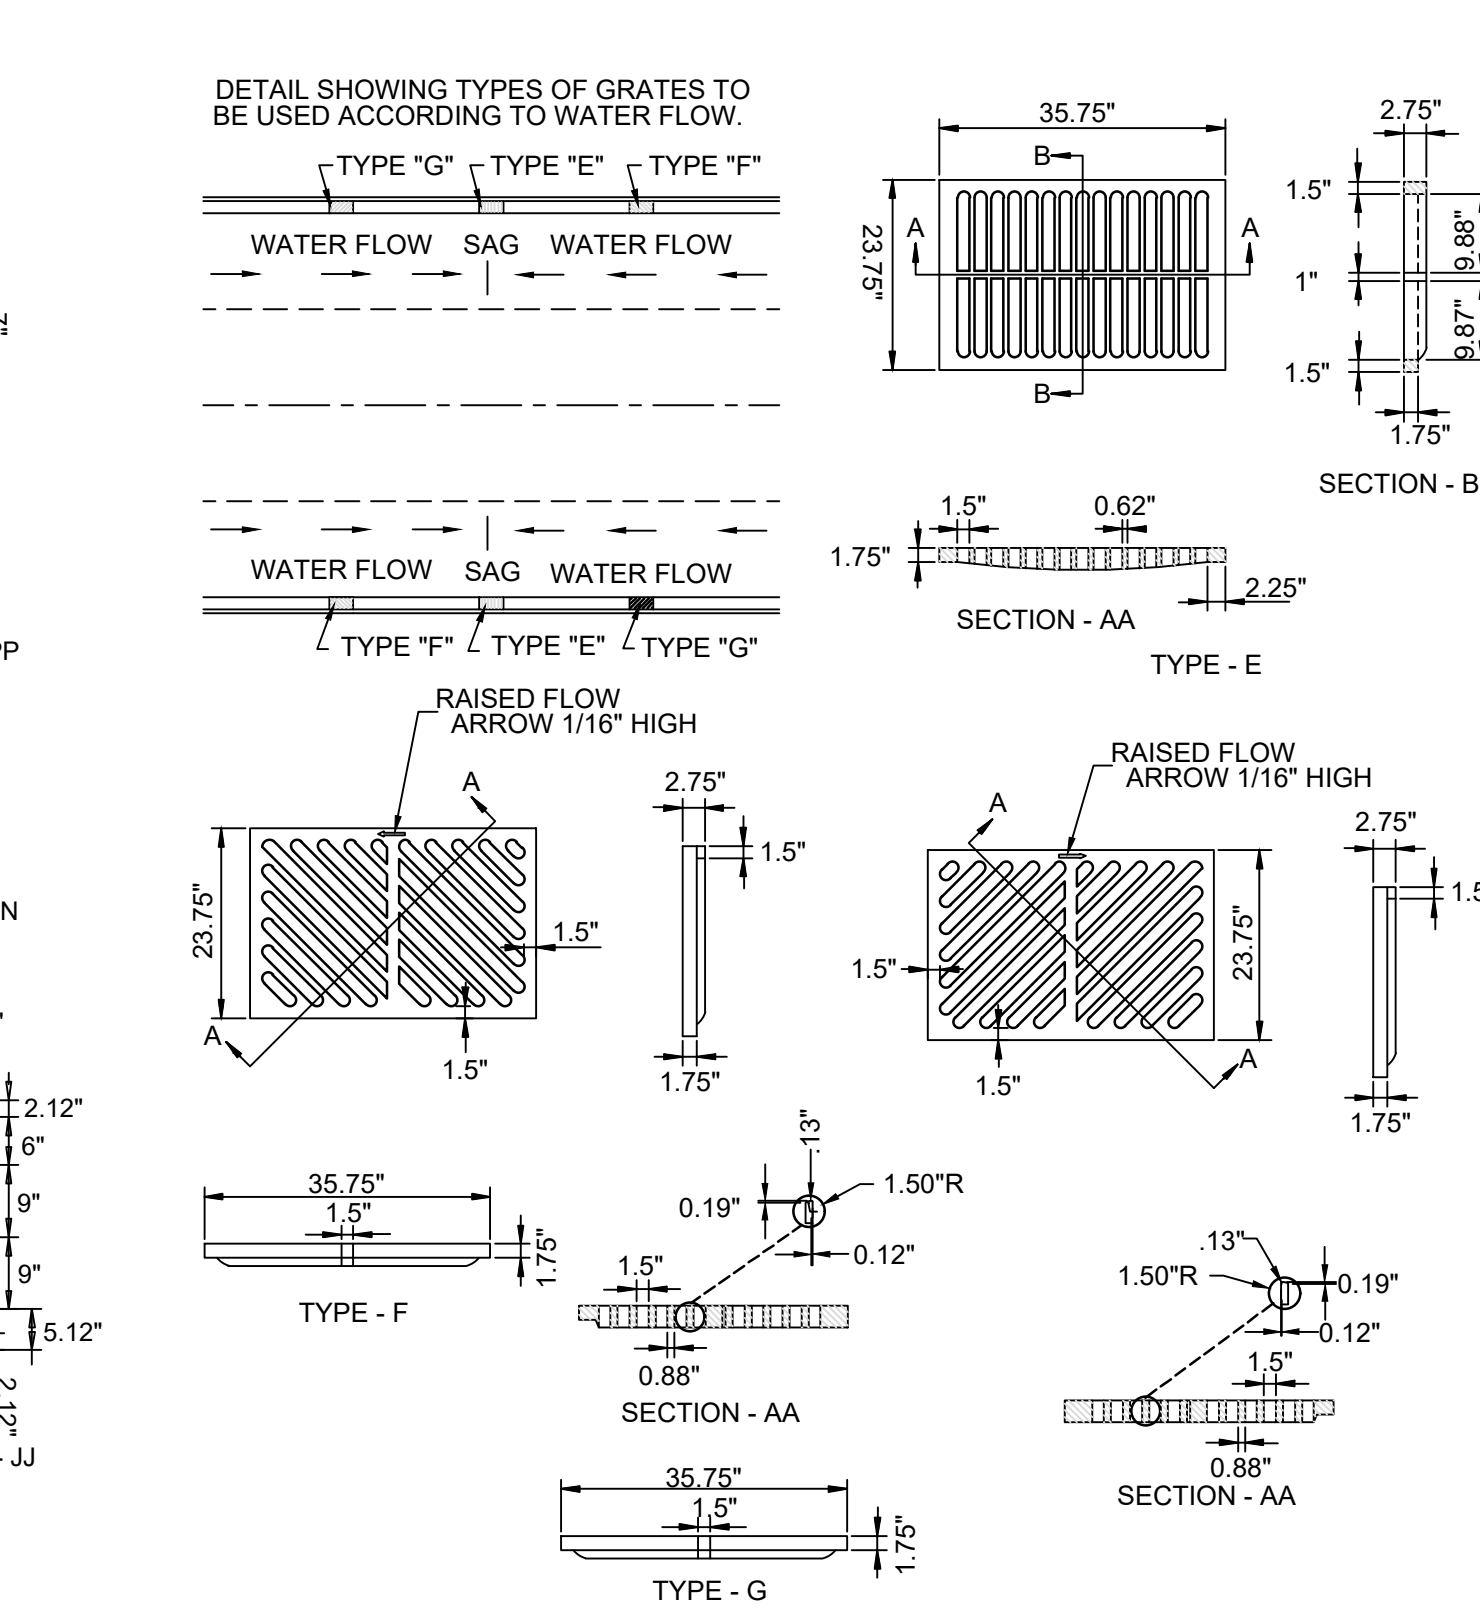

CATCH BASIN GRATE DETAIL

NOT TO SCALE

NCDOT STD 840.03B

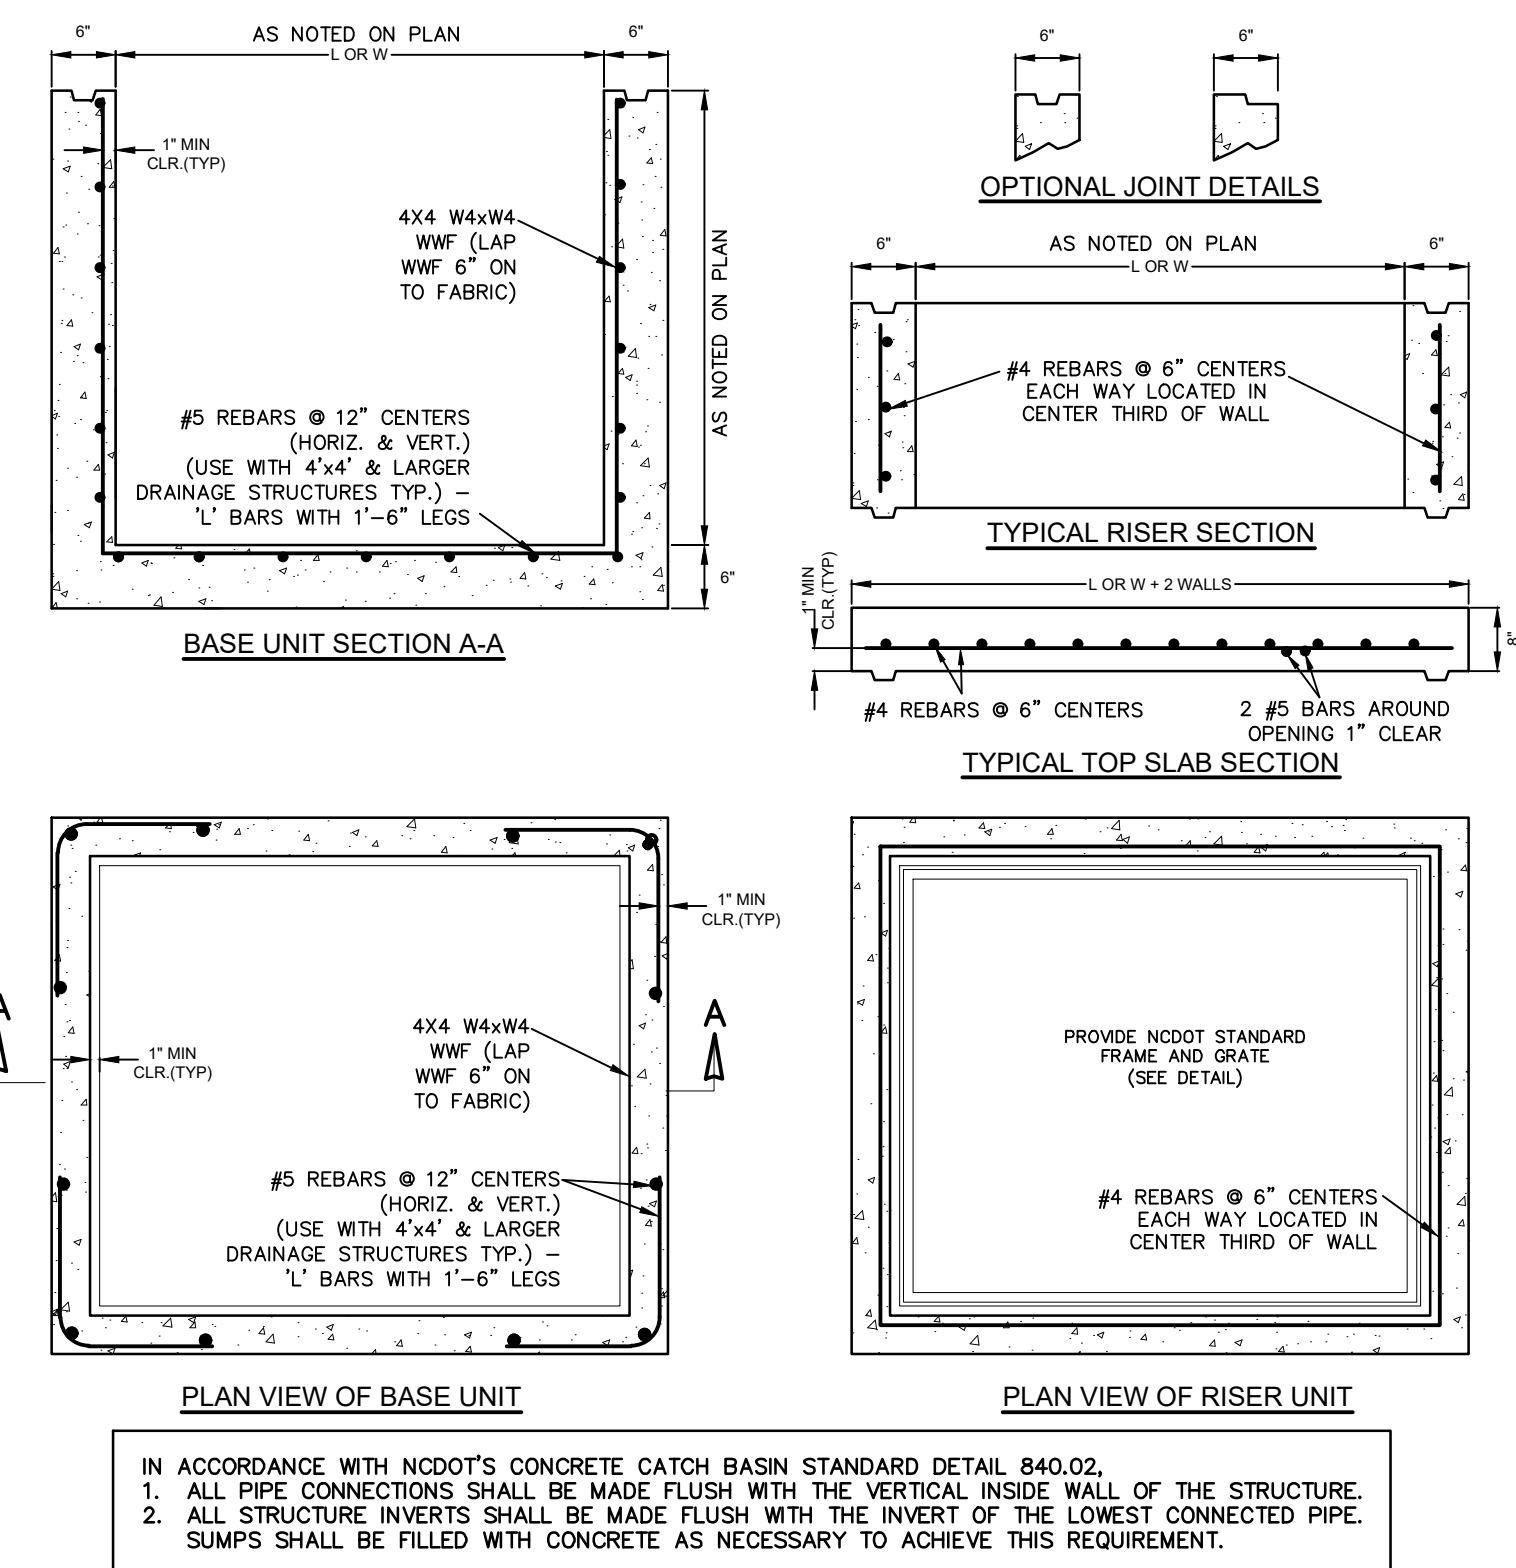

PRECAST DRAINAGE STRUCTURE GENERAL NOTES

- DESIGN SHALL CONFORM TO LATEST NCDOT 840.46 SPECIFICATIONS FOR "TRAFFIC BEARING PRECAST DRAINAGE STRUCTURE".
- CONCRETE COMPRESSIVE STRENGTH SHALL BE A MINIMUM OF 4,000 PSI.
- USE ASTM A615 GRADE 60 REINFORCING STEEL. USE ASTM A185 WELDED WIRE FABRIC WWF.
- LIMIT MAXIMUM DEPTH TO TOP OF BOTTOM SLAB TO 15'
- PLACE LIFT HOLES OR PINS IN ACCORDANCE WITH OSHA STANDARD 1926.704
- ORIENT STRUCTURES SO THAT CORNERS WILL NOT BE CUT OR MODIFIED UNLESS ALLOWED BY DETAIL
- PRECAST ALL ELEMENTS TO MEET ASTM C913
- FRAME AND GRADE HEIGHT MAY BE ADJUSTED IN ACCORDANCE WITH STANDARD 840.25
- PROVIDE PRECAST STRUCTURES OVER 4'-0" IN DEPTH WITH STEPS 12" ON CENTERS PER 840.66
- WELDED WIRE FABRIC MAY BE SUBSTITUTED FOR REBAR IF THE SAME MIN. AREA OF STEEL IS PROVIDED.
- SEAL JOINTS WITH AN APPROVED SEALANT (SECTION 840 OF NCDOT STANDARD SPECIFICATIONS)
- LIMIT MAXIMUM STRUCTURE SIZES INSIDE CLEAR DIMENSIONS TO 6' x 6'-0"
- THE OUTSIDE PIPE DIAMETER PLUS 2" IS MINIMUM STRUCTURE SIZE OR THE OPENING REQUIRED FOR FRAME AND GRADE, WHICHEVER IS GREATER.
- ANY DEVIATIONS FROM THE APPROVED PLAN & SPECIFICATIONS SHALL BE APPROVED BY THE ENGINEER PRIOR TO CONSTRUCTION.

STANDARD TRAFFIC BEARING PRECAST DRAINAGE STRUCTURE

NOT TO SCALE

NCDOT STD 840.46

NO.	DATE	BY	DESCRIPTION	REVISIONS
1	8-1-25	MSB	AS NOTED	
2		BPG	MSB	
3		DMK	MSB	
4				
5				
GENERAL PROJECT NOTES:

- PROJECT NAME: FLORA FARMS - PHASE 3
MOYOCK, CURRITUCK COUNTY, NORTH CAROLINA
 - DEVELOPER: NORTH-SOUTH DEVELOPMENT GROUP, LLC
227 CARATOKE HWY
MOYOCK, NC 27859
 - PROJECT DESCRIPTION: RESIDENTIAL SUBDIVISION
 - NEAREST RECEIVING STREAM: ROWLAND CREEK CANAL - INDEX NUMBER: 30-1-2-2-5-1-2-1
 - STREAM CLASSIFICATION: C; SW: RIVER BASIN: PASQUOTANK
 - PROJECT AREA TABULATION:

TOTAL PROPERTY AREA:	202.19 AC.
PHASE 3 DISTURBED AREA:	27.25 AC.±
- AREA CALCULATION NOTE:
All areas have been calculated utilizing properties within the Autocad software.

MATERIAL BALANCE NOTE:
All excavated material occurring during the course of construction shall remain on-site for roadway construction and lot grading. See **SCHEDULE OF LAND DISTURBING ACTIVITIES provided on Sheet 7** of this set for an estimated cut fill material balance for the project.

WETLAND NOTE:
The property contains 404 jurisdictional wetlands as noted on the cover sheet.

STABILIZATION NOTE:
The angle of graded slopes and fills shall be no greater than the angle that can be retained by vegetative cover or other adequate erosion control devices or structures.
In any event, all disturbed areas left exposed will, **WITHIN 14 CALENDAR DAYS OF COMPLETION** of any phase of grading, be planted or otherwise provided with temporary or permanent ground cover, devices, or structures sufficient to restrain erosion.
Additionally, certain critical areas as identified on the plan, such as, but not limited to, perimeter dikes, swales, slopes steeper than 3:1 and areas located within High Quality Water Zones, must be temporarily or permanently stabilized **WITHIN 7 CALENDAR DAYS OF COMPLETION** of any phase of grading in these areas.
A permanent ground cover for all disturbed areas must be provided **WITHIN 15 WORKING DAYS OR 80 CALENDAR DAYS** (whichever is shorter) following completion of construction or development.

CONSTRUCTION SEQUENCE SCHEDULE

CONSTRUCTION ACTIVITY
Construction Access— Construction entrance, construction routes, equipment parking areas

Sediment Traps & Barriers
Basin traps, sediment fences, & outlet protection

Runoff Control—
Diversions, perimeter dikes, water bars, and outlet protection

Runoff Conveyance System—
Stables stream banks, storm drains, channels, inlet & outlet protection, slope drains

Land Clearing & Grading—
Site preparation— cutting, filling & grading, sediment traps, barriers, diversions, drains, surface roughening

Surface Stabilization—
Temporary & permanent seeding, mulching, sodding, rip rap.

Building Construction—
Buildings, utilities, paving.

Landscaping & Final Stabilization—
Topselling, trees & shrubs, permanent seeding, mulching, sodding, rip rap

SCHEDULE CONSIDERATION
First land-disturbing activity—Stabilize bare areas immediately with gravel & temporary vegetation as construction takes place.

Install principal basins after construction site is accessed. Install additional traps and barriers as needed during grading.

Install key practices after principal sediments traps and before land grading. Install additional runoff-control conveyance measures during grading.

Where necessary, stabilize stream banks as early as possible. Install principal runoff conveyance system with runoff-control measures. Install remainder of system after grading.

Begin major clearing and grading after principal & key runoff-control measures area installed. Clear borrow & disposal areas as needed. Install additional control measures as grading progresses. Mark trees & buffer areas for preservation.

Apply temporary or permanent stabilization measures immediately on all disturbed areas where work is delayed or complete.

Install necessary erosion & sedimentation control practices as work takes place.

Stabilize all open areas, including borrow & spoil areas. Remove & stabilize all temporary control measures.

LAND GRADING CONSTRUCTION SPECIFICATIONS

- Construct & maintain all erosion & sedimentation control practices & measures in accordance with the approved sedimentation control plan and construction schedule.
- Remove good topsoil from areas to be graded and filled, and preserve it for use in finishing the grading of all critical areas.
- Scarify areas to be topsoiled to a minimum depth of 2 inches before placing topsoil.
- Clear & grub areas to be filled to remove trees, vegetation, roots, or other objectionable material that would affect the planned stability of fill.
- Ensure that fill material is free of brush, rubbish, rocks, logs, stumps, building debris, and other materials inappropriate for constructing stable fills.
- Place all fill in layers not to exceed 9 inches in thickness, and compact the layers as required to reduce erosion, slippage, settlement, or other related problems.
- Do not incorporate frozen material or soft, mucky, or highly compressible materials into fill slopes.
- Do not place fill on a frozen foundation, due to possible subsidence and slippage.
- Keep diversions and other water conveyance measures free of sediment during all phases of development.
- Handle seeps or springs encountered during construction in accordance with approved methods.
- Following completion of any phase of grading, provide a groundcover (temporary or permanent) on all exposed slopes within 14 calendar days, or 7 calendar days in critical areas identified on the plan; and, a permanent groundcover for all disturbed areas within 15 working days or 80 calendar days (whichever is shorter) following completion of construction or development.
- Provide adequate protection from erosion for all topsoil stockpiles, borrow areas, and spoil areas.

MAINTENANCE
Periodically check all graded areas & the supporting erosion & sedimentation control practices, especially after heavy rainfalls. Promptly remove all sediment from diversions and other water-disposal practices. If washouts or breaks occur, repair them immediately. Prompt maintenance of small-eroded areas before they become significant gullies is an essential part of an effective erosion & sedimentation control plan.

PERMANENT SEEDING

The purpose of permanent seeding is to reduce erosion and decrease sediment yield from disturbed areas and to permanently stabilize such areas in a manner that is economical, adapts to site conditions, and allows selection of the most appropriate plant materials. These areas must be seeded or planted within 15 working days or 90 calendar days after final grade is reached, unless temporary stabilization is applied.

PERMANENT SEEDING SPECIFICATIONS

Seeding Recommendations for Summer

SEEDING DATES— April to July

SEEDING MIXTURE

Species	Rate
Common bermudagrass	10,1/1,000 sf (sprigs)
	1–2 lb/1,000 sf (seed)
SOD (See Sodding Notes)	

Seeding Recommendations for Early Fall through Early Spring

SEEDING DATES— August to March (early fall and spring recommended)

SEEDING MIXTURE

Species	Rate
Kentucky 31 Tall Fescue	6 lb/1,000 sf (broadcast seed)

SEEDING NOTES—

1. Sprig or sod. Moisture is essential during initial establishment. Sod must be kept watered for 2–3 weeks, but can be planted earlier or later than sprigs.

Soil Amendments—

It is highly recommended that soils be tested and amended as found necessary. If a soils are not tested follow these recommendations:
Apply 3,000 lb/acre of ground agricultural limestone and 500 lb/acre of 10–10–10 starter fertilizer, or 50 lb/acre nitrogen from turf-type slow-release fertilizer. Add 25–50 lb/acre nitrogen at 2–3 week intervals through midsummer.

Sprigging—

Plant sprigs in furrows with a tractor-drawn transplanter, or broadcast by hand. (Not recommended for Tall Fescue)

Furrows should be 4–6 inches deep and 2 feet apart. Place sprigs about 2 ft. apart in a row with one end at or above ground level.

Broadcast at rates shown above, and press sprigs into the top 1/2–2 inches of soil with a disk set straight so that sprigs are not brought back toward the surface.

Mulch—

Do not mulch Bermuda Grass. For Tall Fescue seed, apply 4,000-lb/acre straw. Anchor straw by tacking with asphalt, netting, or a mulch-anchoring tool. A disk with blades set nearly straight can be used as a mulch-anchoring tool.

Maintenance—

Water as needed. Mow bermuda to 3/4 to 1-inch height and tall fescue to 2.5 – 3.5 inch height. Topdress bermuda with 40 lb/acre nitrogen in April, 50 lb in May, 50 lb in June, 50 lb in July, and 25 lb in August. Top dress tall fescue in mid September, again in November, and February with turf-grade 3–1–2 or 4–1–2 ratio turf-grade fertilizer. Fertilize with 1 lb of actual nitrogen per 1,000 sf. Do not fertilize tall fescue between Mid March and Early September.

TEMPORARY SEEDING

The purpose of temporary seeding is to temporarily stabilize denuded areas that will not be brought to final grade or permanently seeded for a period of more than 14 calendar days, or 7 days in critical areas identified on the plan.

TEMPORARY SEEDING SPECIFICATIONS

Seeding Recommendations for Late Winter & Early Spring

SEEDING DATES— December 1 to April 15

SEEDING MIXTURE

Species	Rate (lb/acre)
Winter Rye (grain)	120 (Annual Ryegrass shall not be used)
Annual Lespedeza (Kobe)	50

•Omit Annual Lespedeza when duration of temporary cover is not to extend beyond June

Soil Amendments—
Follow recommendations of soil tests or apply 2,000 lb/acre ground agricultural limestone and 750 lb/acre 10–10–10 fertilizer.

Mulch—

Apply 4,000-lb/acre straw. Anchor straw by tacking with asphalt, netting, or a mulch-anchoring tool. A disk with blades set nearly straight can be used as a mulch-anchoring tool.

Maintenance—

Re-fertilize if growth is not fully adequate. Reseed, fertilize and mulch immediately following erosion or other damage.

Seeding Recommendations for Summer

SEEDING DATES— April 15 to August 15

SEEDING MIXTURE

Species	Rate (lb/acre)
German Millet	40

Soil Amendments—

Follow recommendations of soil tests or apply 2,000 lb/acre ground agricultural limestone and 750 lb/acre 10–10–10 fertilizer.

Mulch—

Apply 4,000-lb/acre straw. Anchor straw by tacking with asphalt, netting, or a mulch-anchoring tool. A disk with blades set nearly straight can be used as a mulch-anchoring tool.

Maintenance—

Re-fertilize if growth is not fully adequate. Reseed, fertilize and mulch immediately following erosion or other damage.

Seeding Recommendations for Fall

SEEDING DATES— August 15 to December 30

SEEDING MIXTURE

Species	Rate (lb/acre)
Winter Rye (grain)	120

Soil Amendments—

Follow recommendations of soil tests or apply 2,000 lb/acre ground agricultural limestone and 1,000 lb/acre 10–10–10 fertilizer.

Mulch—

Apply 4,000-lb/acre straw. Anchor straw by tacking with asphalt, netting, or a mulch-anchoring tool. A disk with blades set nearly straight can be used as a mulch-anchoring tool.

Maintenance—

Repair and re-fertilize damaged areas immediately. Topdress with 50 lb/acre of nitrogen in March. If it is necessary to extend temporary cover beyond June 15, overseed with 50 lb/acre Kobe Lespedeza in late February or Early March.

SODDING

The purpose of permanent seeding is to prevent erosion and damage from sediment and runoff by stabilizing the soil surface with permanent vegetation for the purpose of:
–the provision of immediate vegetative cover in critical areas
–to stabilize disturbed areas with a suitable plant material that cannot be established by seed
–to stabilize drainage ways & channels and other areas of concentrated flow where flow velocities will not exceed that specified grass lining.

SODDING SPECIFICATIONS

Sod Quality

–Sod should be machine cut at a uniform depth of 1/2–2 inches
–Sod should not have been cut in excessively wet or dry weather.
–Sections of sod should be standard size as determined by the supplier, uniform, and uniform.
–Sections of sod should be strong enough to support their own weight and retain their size and shape when lifted by one end.
–Harvest, delivery, and installation of sod should take place within a period of 36 hours.

Soil Amendments—

Apply lime and fertilizer according to soil tests or apply 2 tons/acre of pulverized agricultural limestone and 1,000 lb/acre 10–10–10 fertilizer in the fall, or 5–10–10 in spring.

Prior to laying sod, clear the soil surface of trash, debris, roots, branches, stones, and clods larger than 2 inches in diameter. Fill or level low spots in order to avoid standing water. Rake or harrow the site to achieve a smooth and level final grade. Complete soil preparation by rolling or outpicking to firm soil.


Sod Installation—

1. Moistening the sod after it is unrolled helps maintain viability. Store in shade during installation.
2. Rake the soil surface to break the crust just before laying sod. During the summer, lightly irrigate the sod, immediately before laying sod to cool the soil and reduce root burning & dieback.
3. Do not sod on gravel, frozen soils, or soils that have been treated recently with sterilants or herbicides.
4. Lay the first row of sod in a straight line with subsequent rows placed parallel to and butting tightly against each other. Stagger strips in a brick-like pattern. Be sure that the sod is not stretched or overlapped and that all joints are butted tightly to prevent voids. Use a knife or sharp spade to trim and fit irregular shaped areas.
5. Install strips of sod with their longest dimension perpendicular to the slope. On slopes of 3:1 or greater, or wherever erosion may be a problem, secure sod with pegs or staples.
6. As sodding of clearly defined areas is completed, roll sod to provide good contact between roots and soil.
7. After rolling, irrigate until the soil is wet 4 inches below the sod.
8. Keep sodded areas moist to a depth of 4 inches until the grass takes root. This can be determined by tugging on the sod.
9. Mowing should not be attempted until the sod is firmly rooted, usually 2–3 weeks.


Sodded Waterways

1. Prepare soil as described above.
2. Lay sod strips perpendicular to the direction of flow, with the lateral joints staggered in a brick-like pattern. Butt edges tightly together.
Maintenance—
After the first week, water as necessary to maintain adequate moisture in the root zone & prevent dormancy of the sod.


Do not remove more than one-third of the shoot in any one mowing. Grass height should be maintained between 2–3 inches unless otherwise specified.
After first growing season, established sod requires fertilization, and may also require lime. Follow soil test recommendations.

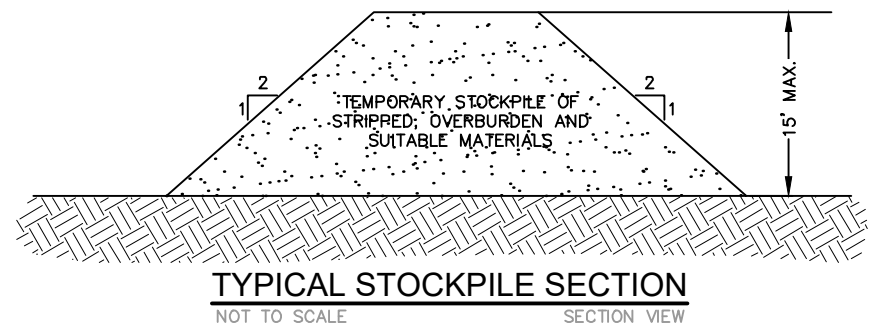

TYPICAL STOCKPILE SECTION
NOT TO SCALE
STOCKPILES HAVING 2:1 SIDE SLOPES ARE CONSIDERED CRITICAL AREAS. SEE STABILIZATION NOTES FOR TEMPORARY AND PERMANENT STABILIZATION REQUIREMENTS.
LEVEL GRADE AREA AND STABILIZE AT COMPLETION

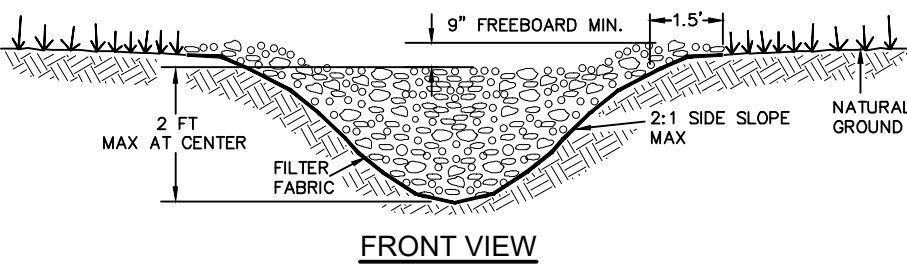


FRONT VIEW

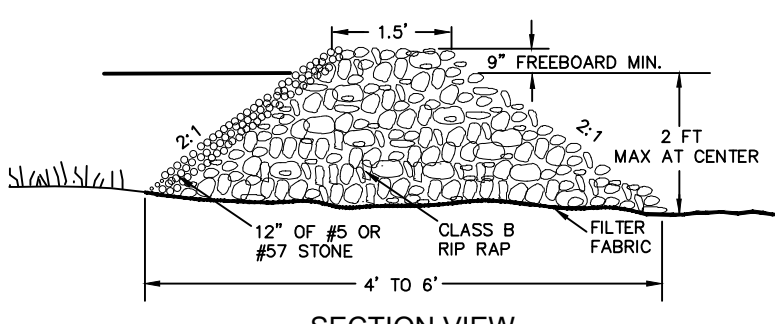


SECTION VIEW

TEMPORARY STONE CHECK DAM CONSTRUCTION
NOT TO SCALE
LOCATIONS AS NOTED ON PLAN

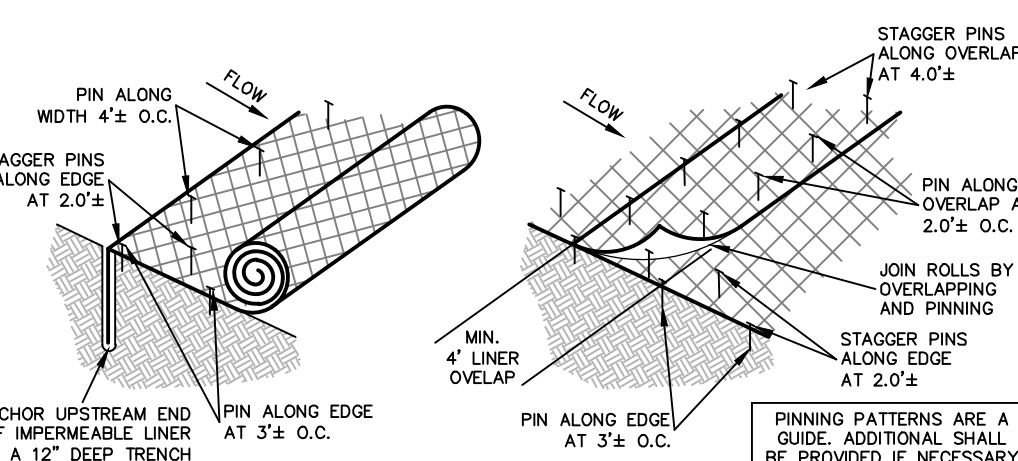

ROLLED LINER CONNECTION DETAIL
NOT TO SCALE
SECTION VIEW

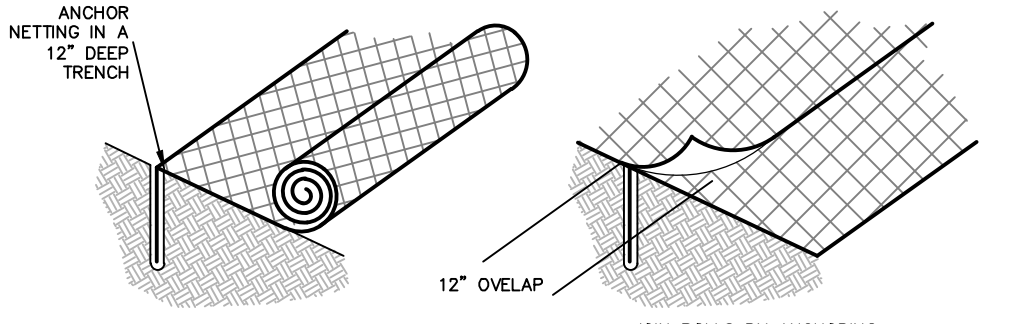

ROLLED EROSION CONTROL MATTING DETAIL
NO SCALE
LOCATION AS NOTED ON PLAN

ROLLED EROSION CONTROL MATTING (R.E.C.M.) SPECIFICATIONS:

- All areas identified on these plans as requiring an erosion control matting shall be lined with a protective covering to minimize erosion and protect seed until permanent vegetation is established.
- Covering shall be composed of a bio or photo degradable material to minimize long term environmental impacts.
- Mulching with straw or other organic materials can be utilized only when it will not impede the establishment of permanent vegetation. Mulches must be properly anchored which may be difficult in some environments. An example is straw mulch with jute netting stapled or pinned in place.
- Pre-manufactured rolled erosion control products (RECP) are highly recommended for this application. RECP's shall be installed according to manufacturer specifications for channel linings. An example is a woven straw or wooden fiber Excelsior matting.



TEMPORARY STONE CHECK DAM CONSTRUCTION SPECIFICATIONS:

- CLEAR, GRUB, AND STRIP THE AREA UNDER THE EMBANKMENT OF ALL VEGETATION AND ROOT MAT. REMOVE ALL SURFACE SOIL CONTAINING HIGH AMOUNTS OF ORGANIC MATTER AND STOCKPILE OR DISPOSAL OF IT PROPERLY. Haul ALL OBJECTIONABLE MATERIAL TO THE DESIGNATED DISPOSAL AREA.
- PLACE STONE TO THE LINES AND DIMENSIONS SHOWN IN THE PLAN ON A FILTER FABRIC FOUNDATION.
- KEEP THE CENTER STONE SECTION AT LEAST 9 INCHES BELOW NATURAL GROUND LEVEL WHERE THE DAM ABUTS THE CHANNEL BANKS.
- EXTEND STONE AT LEAST 1.5 FEET BEYOND THE DITCH BANK TO KEEP WATER FROM CUTTING AROUND THE ENDS OF THE CHECK DAM.
- ALL CUT AND FILL SLOPES SHOULD BE 2:1 OR FLATTER.
- PROTECT THE CHANNEL AFTER THE LOWEST CHECK DAM FROM HEAVY FLOW THAT COULD CAUSE EROSION.
- MATERIAL USED IN THE STONE SECTION SHOULD BE A WELL-GRADED MIXTURE OF STONE WITH A 450 SIZE OF 9 INCHES CLASS 9 EROSION CONTROL STONE IS RECOMMENDED AND A MAXIMUM STONE SIZE OF 14 INCHES. THE STONE MAY BE MACHINE PLACED AND THE SMALLER STONES WORKED INTO THE VOIDS OF THE LARGER STONES. THE STONE SHOULD BE HARD, ANGULAR, AND HIGHLY WEATHER-RESISTANT.
- STABILIZE THE EMBANKMENT AND ALL DISTURBED AREAS ABOVE THE SEDIMENT POOL AND DOWNSTREAM FROM THE TRAP IMMEDIATELY AFTER CONSTRUCTION.
- ENSURE THAT OTHER AREAS OF THE CHANNEL, SUCH AS CULVERT ENTRANCES BELOW THE CHECK DAMS, ARE NOT SUBJECT TO DAMAGE OR BLOCKAGE FROM DISPLACES STONES.

MAINTENANCE OF TEMPORARY STONE CHECK DAMS:

INSPECT CHECK DAMS AND CHANNELS AT LEAST WEEKLY AND AFTER EACH SIGNIFICANT (3" OR GREATER) RAINFALL EVENT AND REPAIR IMMEDIATELY. CLEAN OUT SEDIMENT, STRAW, LIMBS, OR OTHER DEBRIS WHEN NEEDED.


REMOVE SEDIMENT ACCUMULATION BEHIND THE DAMS AS NEEDED TO PREVENT DAMAGE TO CHANNEL. VEGETATION, ALLOW THE CHANNEL TO DRAIN THROUGH THE STONE CHECK DAM, AND PREVENT LARGE FLOWS FROM CARRYING SEDIMENT OVER THE DAM. ADD STONES TO DAMS AS NEEDED TO MAINTAIN DESIGN HEIGHT AND CROSS SECTION.

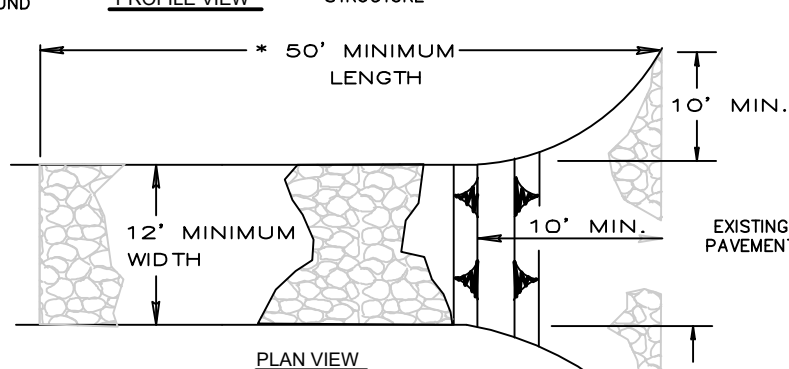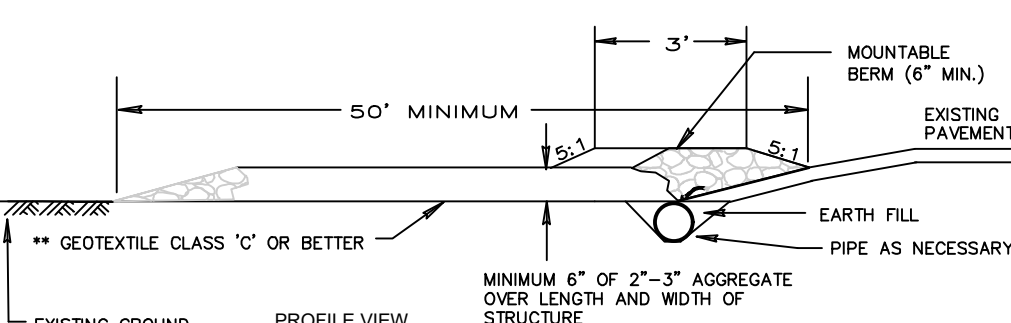


CONSTRUCTION ENTRANCE
NO SCALE
LOCATION AS NOTED ON PLAN

CONSTRUCTION ENTRANCE SPECIFICATIONS


- Length – minimum of 50' (*30' for single residence lot).
- Width – 12" minimum, should be flared at the existing road to provide a turning radius.
- Geotextile fabric (filter cloth) shall be placed over the existing ground prior to placing stone. **The plan approval authority may not require single family residences to use geotextile.
- Stone – crushed aggregate (2" to 3") or reclaimed or recycled concrete equivalent shall be placed at least 6" deep over the length and width of the entrance.
- Surface Water – all surface water flowing to or diverted toward construction entrances shall be piped through the entrance, maintaining positive drainage. Pipe installed through the stabilized construction entrance shall be protected with a mountable berm with 5:1 slopes and a minimum of 6" of stone over the pipe. Pipe has to be sized according to the drainage. When the SCE is located at a high spot and has no drainage to convey a pipe will not be necessary. Pipe should be sized according to the amount of runoff to be conveyed. A 6" minimum will be required.
- Location – A stabilized construction entrance shall be located at every point where construction traffic enters or leaves a construction site. Vehicles leaving the site must travel over the entire length of the stabilized construction entrance.

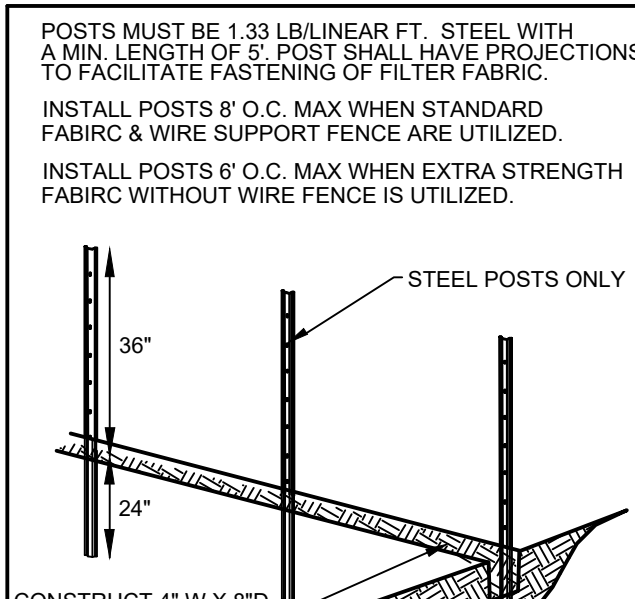


STEP 1

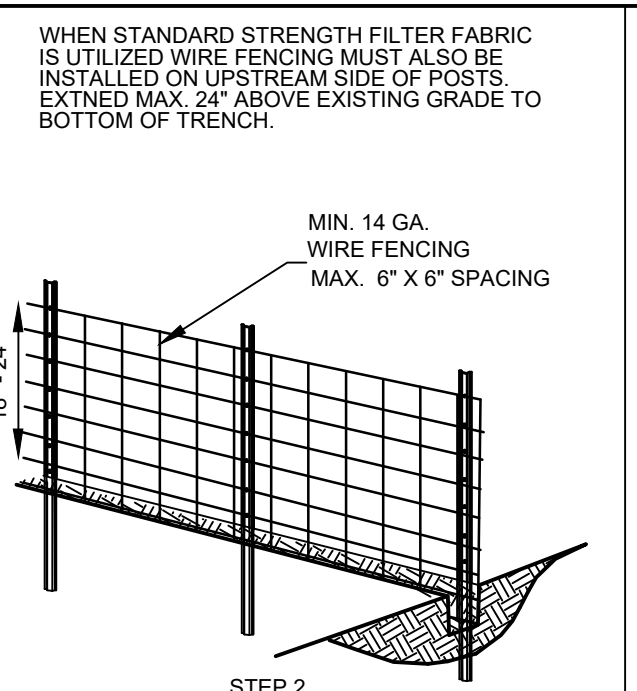


STEP 2

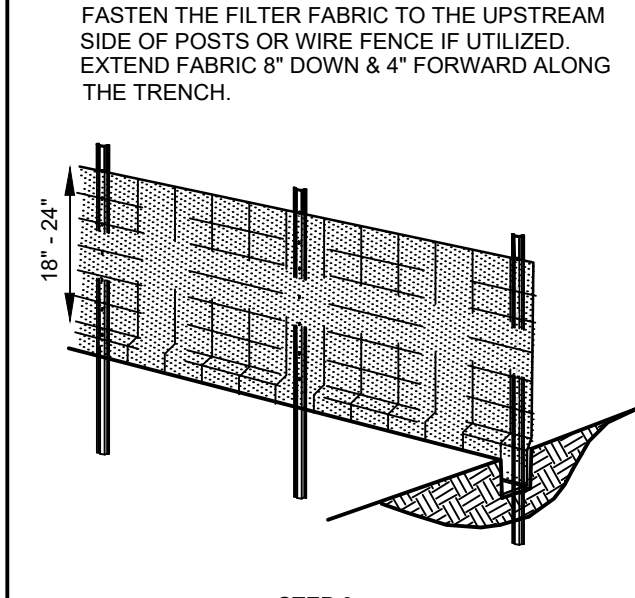

STEP 3

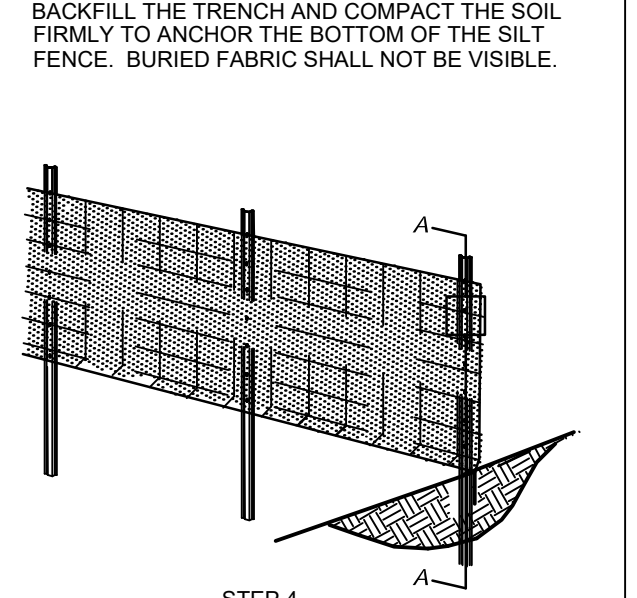


STEP 4

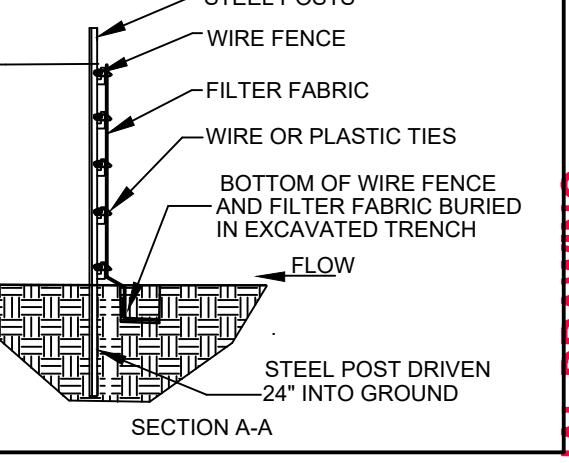

SECTION A-A


TYPICAL SILT FENCING DETAIL

NOT TO SCALE. LOCATION AS NOTED ON PLAN

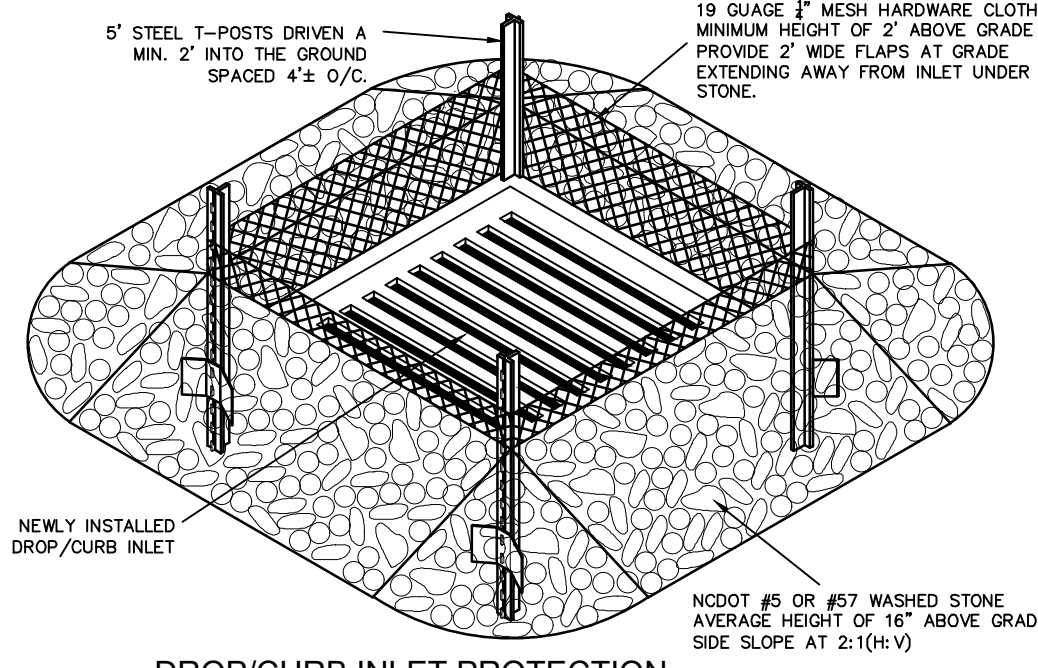

DROP/CURB INLET PROTECTION

NOT TO SCALE
ISOMETRIC VIEW
INLET PROTECTION SPECIFICATIONS:
INSPECT AT LEAST WEEKLY AND AFTER EACH SIGNIFICANT (3" OR GREATER) RAINFALL EVENT AND REPAIR IMMEDIATELY. REMOVE DEBRIS FROM MESH AND REPLACE STONES AS NEEDED.
REMOVE ONCE CONTRIBUTING DRAINAGE AREA HAS BEEN STABILIZED.

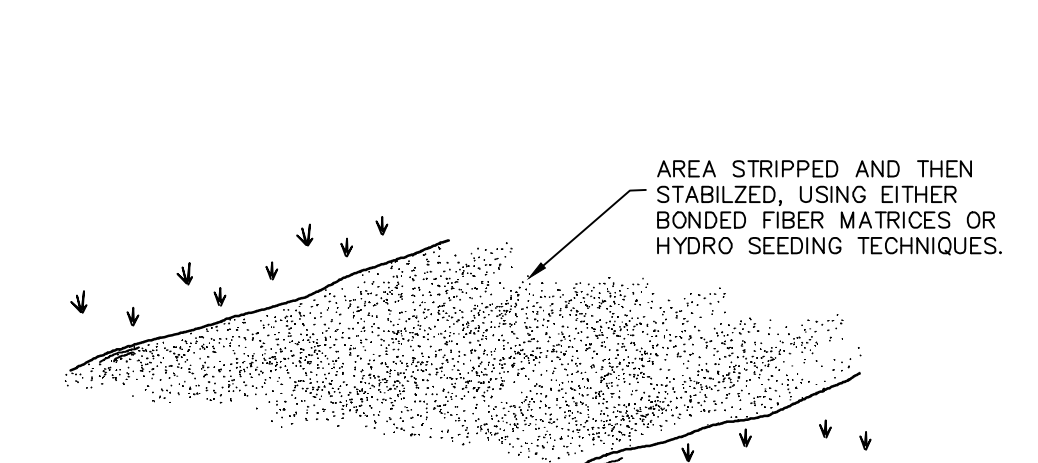

STRAW MULCHING:
1. FOR AREAS OF SITE WITH LESS THAN 30% SLOPE;
2–3 SALES OF STRAW EQUALS 2-INCHES OF STRAW MULCH OVER 1000 SQUARE FEET.
2. MULCH SHALL BE WEED FREE STRAW.

TO PROVIDE TEMPORARY SOIL STABILIZATION BY PLANTING GRASSES AND LEGUMES TO AREAS THAT WOULD REMAIN BARE FOR MORE THAN 14 CALENDAR DAYS, OR 7 DAYS IN IDENTIFIED CRITICAL AREAS, WHERE PERMANENT COVER IS NOT NECESSARY OR APPROPRIATE.

LAND DISTURBANCE & STABILIZATION DETAIL

NOT TO SCALE

EROSION CONTROL DETAILS

CONSTRUCTION SEQUENCE

FLORA FARMS - PHASE 3

CURRITUCK COUNTY

MOYOCK

EROSION CONTROL DETAILS

CONSTRUCTION SEQUENCE

CONSTRUCTION DRAWINGS

FLORA FARMS - PHASE 3

CURRITUCK COUNTY

MOYOCK

CONSTRUCTION DRAWINGS

FLORA FARMS - PHASE 3

CURRITUCK COUNTY

MOYOCK

DATE: 8-1-25

BY: BPG

DESIGNED: DMK

SHEET: 20

SCALE: AS NOTED

CHECKED: MSB

APPROVED: MSB

OF 24

CAD FILE: 4680PH3B1

PROJECT NO: 4680

REVISIONS

NO.	DATE	DESCRIPTION
1	8-1-25	ISSUED FOR PERMIT

APPROVED BY: [Signature]

SEAL: 42639

DATE: 8-1-25

BY: [Signature]

Bissell Professional Group

firm license # C-545

P.O. Box 1058

1000 North Carolina Highway 2749

Wendell, North Carolina 27949

919.326.1100

FAX (252) 281-1760

BISSELL

PROFESSIONAL GROUP

Engineers, Planners, Surveyors

and Environmental Specialists

GROUND STABILIZATION AND MATERIALS HANDLING PRACTICES FOR COMPLIANCE WITH THE NCG01 CONSTRUCTION GENERAL PERMIT

Implementing the details and specifications on this plan sheet will result in the construction activity being considered compliant with the Ground Stabilization and Materials Handling sections of the NCG01 Construction General Permit (Sections E and F, respectively). The permittee shall comply with the Erosion and Sediment Control plan approved by the delegated authority having jurisdiction. All details and specifications shown on this sheet may not apply depending on site conditions and the delegated authority having jurisdiction.

SECTION E: GROUND STABILIZATION

Required Ground Stabilization Timeframes		
Site Area Description	Stabilize within this many calendar days after ceasing land disturbance	Timeframe variations
(a) Perimeter dikes, swales, ditches, and perimeter slopes	7	None
(b) High Quality Water (HQW) Zones	7	None
(c) Slopes steeper than 3:1	7	If slopes are 10' or less in length and are not steeper than 2:1, 14 days are allowed
(d) Slopes 3:1 to 4:1	14	-7 days for slopes greater than 50' in length and with slopes steeper than 4:1 -7 days for perimeter dikes, swales, ditches, perimeter slopes and HQW Zones -10 days for Falls Lake Watershed
(e) Areas with slopes flatter than 4:1	14	-7 days for perimeter dikes, swales, ditches, perimeter slopes and HQW Zones -10 days for Falls Lake Watershed unless there is zero slope

Note: After the permanent cessation of construction activities, any areas with temporary ground stabilization shall be converted to permanent ground stabilization as soon as practicable but in no case longer than 90 calendar days after the last land disturbing activity. Temporary ground stabilization shall be maintained in a manner to render the surface stable against accelerated erosion until permanent ground stabilization is achieved.

GROUND STABILIZATION SPECIFICATION

Stabilize the ground sufficiently so that rain will not dislodge the soil. Use one of the techniques in the table below:

Temporary Stabilization	Permanent Stabilization
- Temporary grass seed covered with straw or other mulches and tackifiers - Hydroseeding - Rolled erosion control products with or without temporary grass seed - Appropriately applied straw or other mulch - Plastic sheeting	- Permanent grass seed covered with straw or other mulches and tackifiers - Geotextile fabrics such as permanent soil reinforcement matting - Hydroseeding - Shrubs or other permanent plantings covered with mulch - Uniform and evenly distributed ground cover sufficient to restrain erosion - Structural methods such as concrete, asphalt or retaining walls - Rolled erosion control products with grass seed

POLYACRYLAMIDES (PAMS) AND FLOCCULANTS

- Select flocculants that are appropriate for the soils being exposed during construction, selecting from the *NC DWR List of Approved PAMS/Flocculants*.
- Apply flocculants at or before the inlets to Erosion and Sediment Control Measures.
- Apply flocculants at the concentrations specified in the *NC DWR List of Approved PAMS/Flocculants* and in accordance with the manufacturer's instructions.
- Provide ponding area for containment of treated Stormwater before discharging offsite.
- Store flocculants in leak-proof containers that are kept under storm-resistant cover or surrounded by secondary containment structures.

EQUIPMENT AND VEHICLE MAINTENANCE

- Maintain vehicles and equipment to prevent discharge of fluids.
- Provide drip pans under any stored equipment.
- Identify leaks and repair as soon as feasible, or remove leaking equipment from the project.
- Collect all spent fluids, store in separate containers and properly dispose as hazardous waste (recycle when possible).
- Remove leaking vehicles and construction equipment from service until the problem has been corrected.
- Bring used fuels, lubricants, coolants, hydraulic fluids and other petroleum products to a recycling or disposal center that handles these materials.

LITTER, BUILDING MATERIAL AND LAND CLEARING WASTE

- Never bury or burn waste. Place litter and debris in approved waste containers.
- Provide a sufficient number and size of waste containers (e.g dumpster, trash receptacle) on site to contain construction and domestic wastes.
- Locate waste containers at least 50 feet away from storm drain inlets and surface waters unless no other alternatives are reasonably available.
- Locate waste containers on areas that do not receive substantial amounts of runoff from upland areas and does not drain directly to a storm drain, stream or wetland.
- Cover waste containers at the end of each workday and before storm events or provide secondary containment. Repair or replace damaged waste containers.
- Anchor all lightweight items in waste containers during times of high winds.
- Empty waste containers as needed to prevent overflow. Clean up immediately if containers overflow.
- Dispose waste off-site at an approved disposal facility.
- On business days, clean up and dispose of waste in designated waste containers.

PAINT AND OTHER LIQUID WASTE


- Do not dump paint and other liquid waste into storm drains, streams or wetlands.
- Locate paint washouts at least 50 feet away from storm drain inlets and surface waters unless no other alternatives are reasonably available.
- Contain liquid wastes in a controlled area.
- Containment must be labeled, sized and placed appropriately for the needs of site.
- Prevent the discharge of soaps, solvents, detergents and other liquid wastes from construction sites.

PORTABLE TOILETS

- Install portable toilets on level ground, at least 50 feet away from storm drains, streams or wetlands unless there is no alternative reasonably available. If 50 foot offset is not attainable, provide relocation of portable toilet behind silt fence or place on a gravel pad and surround with sand bags.
- Provide staking or anchoring of portable toilets during periods of high winds or in high foot traffic areas.
- Monitor portable toilets for leaking and properly dispose of any leaked material. Utilize a licensed sanitary waste hauler to remove leaking portable toilets and replace with properly operating unit.

EARTHEN STOCKPILE MANAGEMENT

- Show stockpile locations on plans. Locate earthen-material stockpile areas at least 50 feet away from storm drain inlets, sediment basins, perimeter sediment controls and surface waters unless it can be shown no other alternatives are reasonably available.
- Protect stockpile with silt fence installed along toe of slope with a minimum offset of five feet from the toe of stockpile.
- Provide stable stone access point when feasible.
- Stabilize stockpile within the timeframes provided on this sheet and in accordance with the approved plan and any additional requirements. Soil stabilization is defined as vegetative, physical or chemical coverage techniques that will restrain accelerated erosion on disturbed soils for temporary or permanent control needs.

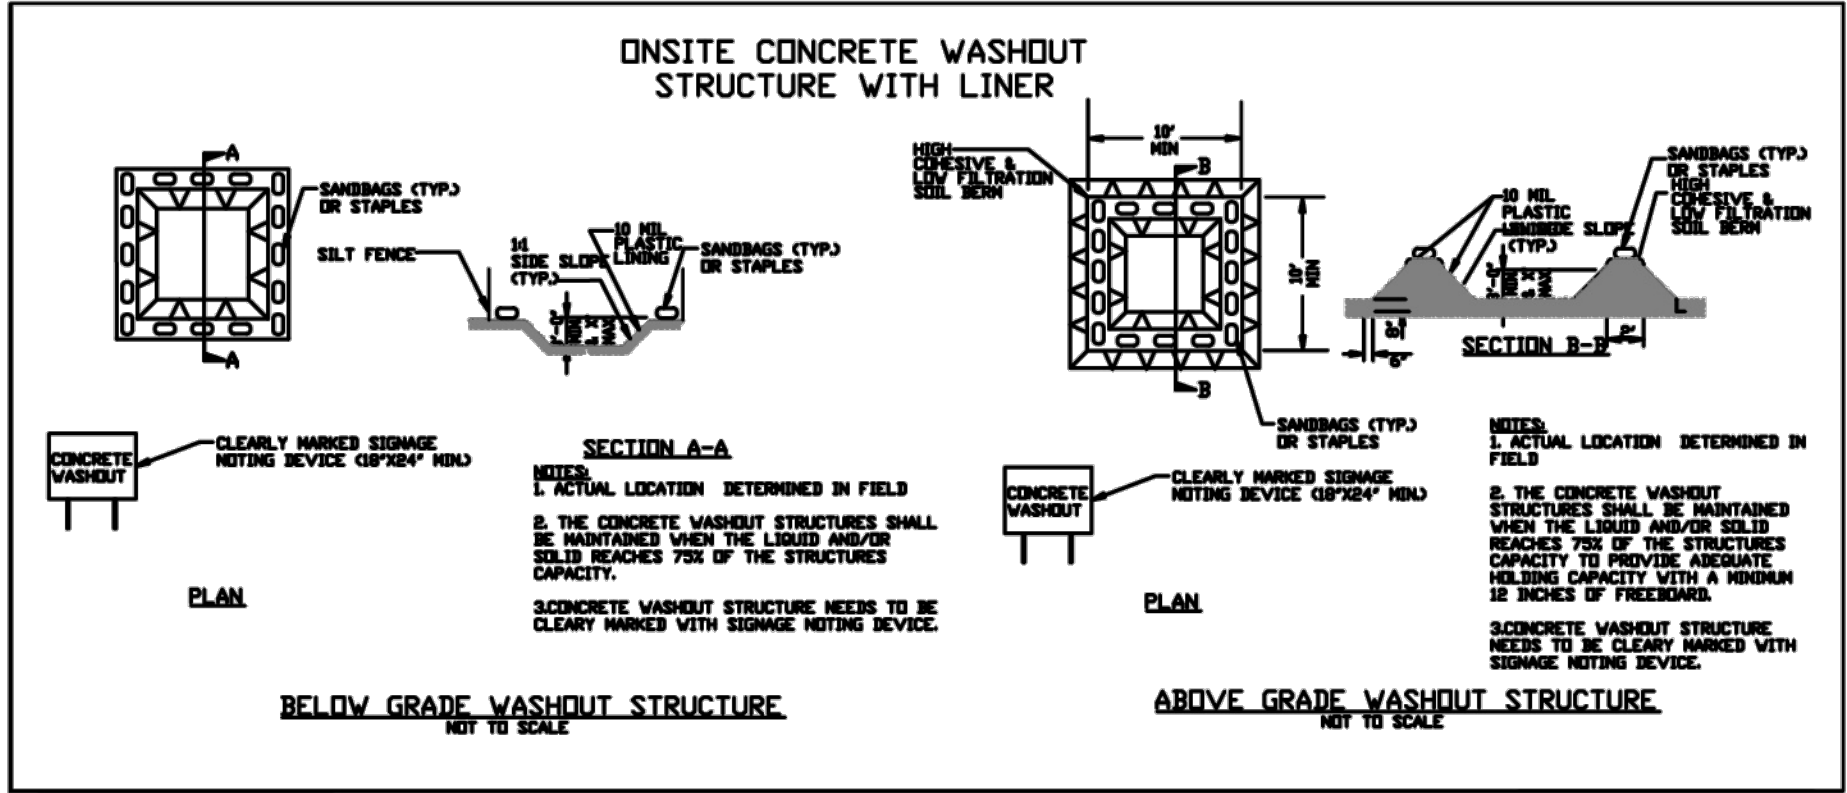

CONCRETE WASHOUTS

- Do not discharge concrete or cement slurry from the site.
- Dispose of, or recycle settled, hardened concrete residue in accordance with local and state solid waste regulations and at an approved facility.
- Manage washout from mortar mixers in accordance with the above item and in addition place the mixer and associated materials on impervious barrier and within lot perimeter silt fence.
- Install temporary concrete washouts per local requirements, where applicable. If an alternate method or product is to be used, contact your approval authority for review and approval. If local standard details are not available, use one of the two types of temporary concrete washouts provided on this detail.
- Do not use concrete washouts for dewatering or storing defective curb or sidewalk sections. Stormwater accumulated within the washout may not be pumped into or discharged to the storm drain system or receiving surface waters. Liquid waste must be pumped out and removed from project.
- Locate washouts at least 50 feet from storm drain inlets and surface waters unless it can be shown that no other alternatives are reasonably available. At a minimum, install protection of storm drain inlet(s) closest to the washout which could receive spills or overflow.
- Locate washouts in an easily accessible area, on level ground and install a stone entrance pad in front of the washout. Additional controls may be required by the approving authority.
- Install at least one sign directing concrete trucks to the washout within the project limits. Post signage on the washout itself to identify this location.
- Remove leavings from the washout when at approximately 75% capacity to limit overflow events. Replace the tarp, sand bags or other temporary structural components when no longer functional. When utilizing alternative or proprietary products, follow manufacturer's instructions.
- At the completion of the concrete work, remove remaining leavings and dispose of in an approved disposal facility. Fill pit, if applicable, and stabilize any disturbance caused by removal of washout.


HERBICIDES, PESTICIDES AND RODENTICIDES

- Store and apply herbicides, pesticides and rodenticides in accordance with label restrictions.
- Store herbicides, pesticides and rodenticides in their original containers with the label, which lists directions for use, ingredients and first aid steps in case of accidental poisoning.
- Do not store herbicides, pesticides and rodenticides in areas where flooding is possible or where they may spill or leak into wells, stormwater drains, ground water or surface water. If a spill occurs, clean area immediately.
- Do not stockpile these materials onsite.

HAZARDOUS AND TOXIC WASTE

- Create designated hazardous waste collection areas on-site.
- Place hazardous waste containers under cover or in secondary containment.
- Do not store hazardous chemicals, drums or bagged materials directly on the ground.

FINAL DRAWING
NOT RELEASED FOR
CONSTRUCTION

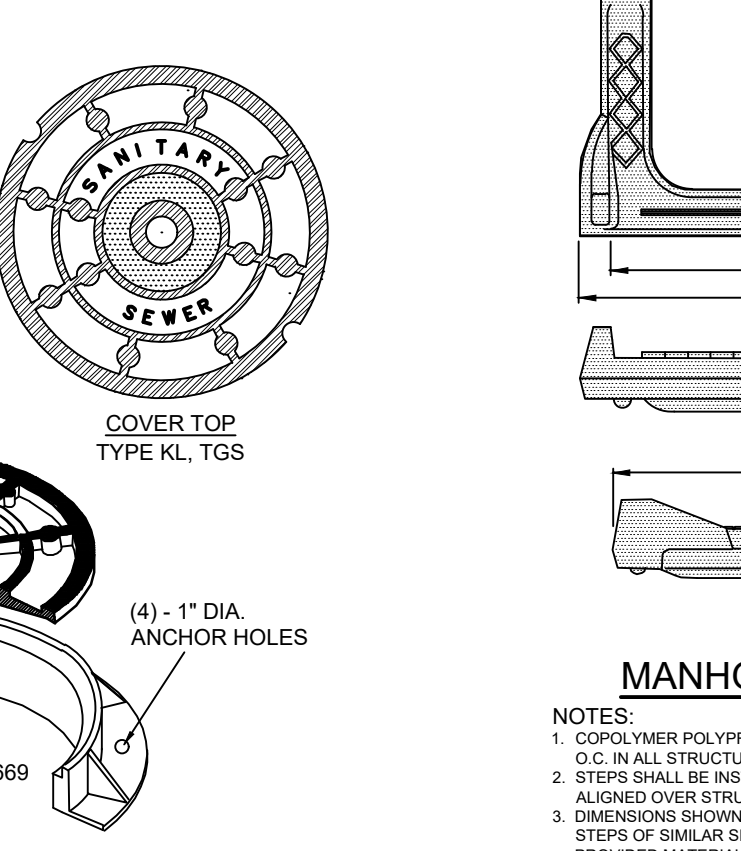

ORDER OF PRECEDENCE GENERAL NOTES/TECHNICAL SPECIFICATIONS

1. THE NOTES CONTAINED HEREIN ARE INTENDED TO SUPPLEMENT THE TECHNICAL SPECIFICATIONS AND PROVIDE EASY REFERENCE FOR THE CONTRACTOR. IN NO CASE SHALL THESE NOTES VOID ANY PART, SECTION OR REQUIREMENT OUTLINED IN THE TECHNICAL SPECIFICATIONS CONTAINED IN THE CONTRACT DOCUMENTS. IF CONFLICTS OCCUR BETWEEN THE TECHNICAL SPECIFICATIONS AND THE NOTES CONTAINED HEREIN, THE TECHNICAL SPECIFICATIONS SHALL SUPERSEDE.

2. CONTRACTOR IS CHARGED WITH PERFORMING SITE INVESTIGATIONS TO ASCERTAIN EXISTING SITE CONDITIONS. PHOTOGRAPHIC DOCUMENTATION OF PRE-EXISTING CONSTRUCTION CONDITIONS WILL BE CONDUCTED BY THE ENGINEER FOR DETERMINATION OF COMPLIANCE WITH CONDITIONS NOTED HEREON.

GENERAL NOTES

1. ACCESS TO SITES SHALL BE BY PUBLIC RIGHT-OF-WAYS AND UTILITY EASEMENTS. OTHER ACCESS LOCATIONS REQUIRED SHALL BE SECURED BY THE CONTRACTOR AT NO ADDITIONAL EXPENSE TO THE OWNER. SUPPLEMENTAL EROSION CONTROL MEASURES SHALL BE REQUIRED TO INCLUDE CONSTRUCTION ENTRANCES, SILT FENCING, RESTORATION, ETC. ADDITIONAL MEASURES SHALL BE INCLUDED AS PART OF A SUPPLEMENTAL EROSION CONTROL PLAN PREPARED BY THE CONTRACTOR.

2. THE CONTRACTOR SHALL BE REQUIRED TO PROVIDE THE CONSTRUCTION STAGING AREA AT HIS EXPENSE.

3. THE CONTRACTOR IS EXPECTED AND REQUIRED TO COOPERATE WITH THE PROPERTY OWNERS AFFECTED BY THE WORK. MAIL ADJOINING PROPERTY OWNER LETTERS TO EFFECTED PROPERTY OWNERS NOTIFYING THEM THAT WORK WILL BE OCCURRING WITHIN THE AREAS ADJOINING THEIR PROPERTIES. THIS LETTER SHALL GIVE PROPERTY OWNERS A MINIMUM OF 14 DAYS WRITTEN NOTICE PRIOR TO COMMENCEMENT OF CONSTRUCTION FOR REMOVAL OF ANY PERSONAL ITEMS FROM THE RIGHT-OF-WAY. THE LETTER OUTLINES THE EXTENT OF THE WORK TO BE PERFORMED TO INCLUDE DRIVEWAY DISRUPTIONS.

4. CONTRACTOR SHALL MAINTAIN A NEAT AND CLEAN JOB-SITE TO INCLUDE STAGING/STORAGE AREAS AS FOLLOWS:
- PERFORM DUST CONTROL BY WATERING DAILY OR AS DIRECTED BY THE ENGINEER AND/OR CURRITUCK COUNTY.
- SWEEP STREETS A MINIMUM OF ONCE WEEKLY (FRIDAY) OR AS DIRECTED BY THE ENGINEER AND/OR CURRITUCK COUNTY.
- BLADE, LEVEL AND RE-COMPACT ALL EXPOSED TRENCHES WEEKLY (OR AS DIRECTED BY THE ENGINEER) TO PRODUCE A SMOOTH "RIDE".
- PERFORM DAILY CLEAN-UP OF ALL DIRT, DEBRIS AND SCRAP MATERIALS.
- REMOVE EXCESS EQUIPMENT, MATERIALS, TOOLS, ETC. NOT NEEDED.
- ANY DRIVEWAY REMOVALS MUST HAVE A TEMPORARY SURFACE INSTALLED WITHIN THE SAME DAY AS REMOVAL. APPROVED SURFACES MAY CONSIST OF EITHER ABC OR MILLINGS.
THE WORK WITHIN RIGHT-OF-WAY AREAS MUST BE KEPT IN AN ORDERLY AND NEAT FASHION. NO MATERIAL (SOILS, GRAVEL OR OTHER PROJECT FILL) CAN BE PLACED DIRECTLY ON ANY STREET SURFACE WITHOUT MATTING BEING PUT DOWN FIRST. ANY DAMAGE TO ANY ROAD SURFACE FROM CONSTRUCTION ACTIVITIES MUST BE REPAIRED AT OWNERS EXPENSE.

5. EXCESS SUITABLE SOIL EXCAVATED DURING CONSTRUCTION SHALL BE STOCKPILED FOR USE ON THE PROJECT OR DISPOSED OF OFF-SITE AS DIRECTED BY THE ENGINEER. THE CONTRACTOR SHALL NOT BE ALLOWED TO STOCKPILE MATERIALS OR EXCESS MATERIALS IN THE STREET RIGHT-OF-WAYS AT ANY TIME. THE CONTRACTOR SHALL PROVIDE A SUFFICIENT AND SUITABLE STOCKPILE AREA AND LOCATION AT THE CONTRACTOR'S EXPENSE.

6. CONTRACTOR SHALL PROVIDE MEASURES DURING CONSTRUCTION TO SECURE THE SITE FROM THE GENERAL PUBLIC AND TO COMPLY WITH ALL OSHA REGULATIONS. JOB SITE SAFETY IS THE EXCLUSIVE AND SOLE RESPONSIBILITY OF THE CONTRACTOR. OPEN EXCAVATION LEFT UNATTENDED OR OVER NIGHT IS NOT ACCEPTABLE AND SHALL BE FILLED IMMEDIATELY.

7. CONTRACTOR SHALL REPAIR OR REPLACE DRIVES DISTURBED BY CONSTRUCTION TO EXISTING OR BETTER CONDITIONS. NO SEPARATE PAYMENT UNLESS OTHERWISE INDICATED.

8. CONTRACTOR SHALL PROVIDE TEMPORARY FENCING WHERE FENCES ARE REMOVED FOR CONSTRUCTION. CONTRACTOR SHALL COORDINATE FENCE REMOVAL OR REINSTALLATION WITH INDIVIDUAL PROPERTY OWNERS PRIOR TO REMOVAL. CONTRACTOR SHALL REINSTALL ALL SHEDS, FENCES, ETC. TO AS GOOD OR BETTER THAN EXISTING CONDITIONS UNLESS OTHERWISE INDICATED. (NO SEPARATE PAYMENT).

9. CONTRACTOR SHALL REPLACE ALL DISTURBED MAILBOXES, SIGNS, ETC. DISTURBED DURING CONSTRUCTION WITHIN 24 HOURS OF DISTURBANCE. PERMANENT ROAD SIGNAGE DISTURBED SHALL BE REPLACED IMMEDIATELY AND IF NECESSARY ROADWAY SIGNS SHALL BE TEMPORARILY INSTALLED IN A LOCATION CONSISTENT WITH THE NCDOT TO PROVIDE CONTINUOUS TRAFFIC AWARENESS OF ROADWAY CONDITIONS. (NO SEPARATE PAYMENT).

10. CONTRACTOR SHALL PROVIDE SECURITY FENCING, SECURITY GUARD, AND ANY AND ALL OTHER MEASURES CONTRACTOR DEEMS NECESSARY TO PROTECT EQUIPMENT AND MATERIALS STORED ON THE PROJECT. (NO SEPARATE PAYMENT).

11. WHERE CONTRACTOR CEASES WORK OPERATIONS FOR A 72 HOUR PERIOD OR LONGER, SUCH AS HOLIDAYS, ETC., THE FOLLOWINGS SHALL BE ACCOMPLISHED PRIOR TO THE WORK STOPPAGE.

- A. CONTRACTOR SHALL STORE ALL EQUIPMENT IN THE CONTRACTOR STAGING AREA OR OFF SITE.
B. THE CONTRACTOR SHALL SWEEP ALL STREETS, PERFORM GENERAL CLEANUP AND SHALL PERFORM MAINTENANCE ON ALL EXPOSED PATCHES.

12. CONTRACTOR SHALL SCHEDULE WORK AND MATERIAL DELIVERIES SO THAT STORED MATERIAL QUANTITIES ON THE JOB SITE SHALL BE MINIMIZED.

13. CONTRACTOR SHALL STORE ALL MATERIALS IN THE CONTRACTOR STAGING AREA 72 HOURS PRIOR TO INCORPORATING INTO THE WORK TO REDUCE OBSTRUCTIONS TO TRAFFIC AND INCONVENIENCE TO RESIDENTS. WHERE UTILITIES ARE BEING CONSTRUCTED IN EASEMENTS OUT OF TRAFFIC AREAS CONTRACTOR MAY STORE MATERIALS AHEAD OF CONSTRUCTION FOR A DISTANCE NOT GREATER THAN 1800 FEET UNLESS APPROVED OTHERWISE BY THE ENGINEER.

14. CLEARING AND GRUBBING SHALL BE RESTRICTED TO PERMANENT EASEMENTS ONLY. CONTRACTOR SHALL LIMIT TREE/BUSH CLEARING IN THE TEMPORARY EASEMENTS, BETWEEN HOUSES AND ALONG PROPERTY LINES TO ONLY ABSOLUTELY NECESSARY FOR CONSTRUCTION.

RELATION OF WATER MAINS TO SEWERS

(A) LATERAL SEPARATION OF SEWERS AND WATER MAINS. WATER MAINS SHALL BE LAID AT LEAST 10 FEET LATERAL FROM EXISTING OR PROPOSED SEWERS, UNLESS LOCAL CONDITIONS OR BARRIERS PREVENT A 10-FOOT LATERAL SEPARATION-IN WHICH CASE:
(1) THE WATER MAIN IS LAID IN A SEPARATE TRENCH, WITH THE ELEVATION OF THE BOTTOM OF THE WATER MAIN AT LEAST 18 INCHES ABOVE THE TOP OF THE SEWER OR;
(2) THE WATER MAIN IS LAID IN THE SAME TRENCH AS THE SEWER WITH THE WATER MAIN LOCATED AT ONE SIDE ON A BENCH OF UNDISTURBED EARTH, AND WITH THE ELEVATION OF THE BOTTOM OF THE WATER MAIN AT LEAST 18 INCHES ABOVE THE TOP OF THE SEWER, UNLESS LOCAL CONDITIONS OR BARRIERS PREVENT AN 18 INCH VERTICAL SEPARATION-IN WHICH CASE BOTH THE WATER MAIN AND SEWER SHALL BE CONSTRUCTED OF FERROUS MATERIALS AND WITH JOINTS THAT ARE EQUIVALENT TO WATER MAIN STANDARDS FOR A DISTANCE OF 10 FEET ON EACH SIDE OF THE POINT OF CROSSING.

(B) CROSSING A WATER MAIN OVER A SEWER. WHENEVER IT IS NECESSARY FOR A WATER MAIN TO CROSS OVER A SEWER, THE WATER MAIN SHALL BE LAID AT SUCH AN ELEVATION THAT THE BOTTOM OF THE WATER MAIN IS AT LEAST 18 INCHES ABOVE THE TOP OF THE SEWER, UNLESS LOCAL CONDITIONS OR BARRIERS PREVENT AN 18 INCH VERTICAL SEPARATION-IN WHICH CASE BOTH THE WATER MAIN AND SEWER SHALL BE CONSTRUCTED OF FERROUS MATERIALS AND WITH JOINTS THAT ARE EQUIVALENT TO WATER MAIN STANDARDS FOR A DISTANCE OF 10 FEET ON EACH SIDE OF THE POINT OF CROSSING.

(C) CROSSING A WATER MAIN UNDER A SEWER. WHENEVER IT IS NECESSARY FOR A WATER MAIN TO CROSS UNDER A SEWER, BOTH THE WATER MAIN AND SEWER SHALL BE CONSTRUCTED OF FERROUS MATERIALS AND WITH JOINTS EQUIVALENT TO WATER MAIN STANDARDS FOR A DISTANCE OF 10 FEET ON EACH SIDE OF THE POINT OF CROSSING. A SECTION OF WATER MAIN PIPE SHALL BE CENTERED AT THE POINT OF CROSSING.

CONSTRUCTION SEQUENCE NOTES

1. PRIOR TO COMMENCEMENT OF ANY WORK WITHIN EASEMENTS OR RIGHTS-OF-WAYS THE CONTRACTOR IS REQUIRED TO NOTIFY CONCERNED UTILITY COMPANIES IN ACCORDANCE WITH GS 87-102. CONTRACTOR SHALL VERIFY LOCATION OF EXISTING UTILITIES PRIOR TO BEGINNING CONSTRUCTION. NO SEPARATE PAYMENT. EXISTING UTILITIES SHOWN ARE TAKEN FROM MAPS FURNISHED BY VARIOUS UTILITY COMPANIES AND HAVE NOT BEEN PHYSICALLY LOCATED (I.E. TELEPHONE, GAS, CABLE, ETC.).

2. THE CONTRACTOR SHALL DIG UP EACH UTILITY WHICH MAY CONFLICT WITH CONSTRUCTION 14 DAYS IN ADVANCE TO VERIFY LOCATIONS (HORIZONTALLY AND VERTICALLY) TO ALLOW THE ENGINEER AN OPPORTUNITY TO ADJUST THE DESIGN TO AVOID CONFLICTS (NO SEPARATE PAYMENT).

3. ALL SANITARY SEWER & WATER CONSTRUCTION SHALL BE IN ACCORDANCE WITH STANDARDS AND SPECIFICATIONS OF THE NCDENR-DWG & NCDENR-PWS. STORM DRAINAGE, STREET CONSTRUCTION AND PAVING SHALL BE IN ACCORDANCE WITH THE N.C.D.O.T.

4. UTILITY SERVICES TO INDIVIDUAL PROPERTIES ARE NOT SHOWN IN THE PROFILES FOR SIMPLICITY OF THE DRAWINGS. SERVICES MAY INCLUDE WATER LATERALS, TELEPHONE, ELECTRIC, CABLE, GAS, ETC.

5. CONTRACTOR SHALL COORDINATE WITH UTILITY OWNER AND BE RESPONSIBLE FOR TEMPORARY RELOCATION AND/OR SECURING EXISTING UTILITY POLES AND SIGNS AND/OR UTILITIES IN ACCORDANCE WITH UTILITY OWNER REQUIREMENTS DURING THE UTILITY MAIN INSTALLATION AND STREET CONSTRUCTION. (NO SEPARATE PAYMENT).

6. CONTRACTOR SHALL PROVIDE TEMPORARY SUPPORTS FOR UTILITY CROSSINGS AND REPAIR DAMAGES DUE TO CONSTRUCTION TO THE SATISFACTION OF THE UTILITY INVOLVED AT NO ADDITIONAL EXPENSE TO THE OWNER. UNDERGROUND ELECTRICAL CROSSINGS SHALL BE CROSSED IN ACCORDANCE WITH THE NEC AND TECHNICAL SPECIFICATION SECTION UNDERGROUND ELECTRICAL CROSSING

7. WHERE DEEMED NECESSARY BY THE ENGINEER THAT A SUBSURFACE DRAINAGE SYSTEM IS REQUIRED, THE CONTRACTOR SHALL PROVIDE ALL MATERIALS, TOOLS, LABOR, EQUIPMENT, TIE-INS TO EXISTING DRAINAGE STRUCTURES AND ALL OTHER INCIDENTALS NECESSARY TO PROVIDE COMPLETE INSTALLATION. IMPROPERLY INSTALLED AND NON-FUNCTIONING DRAINAGE SHALL BE REMOVED AND REPLACED AT THE CONTRACTOR'S EXPENSE. EXISTING FRENCH DRAINAGE DAMAGED DURING CONSTRUCTION SHALL BE REPLACED AND/OR REPAIRED AT NO ADDITIONAL EXPENSE TO THE OWNER.

8. STORM DRAINAGE REPAIRS BY CONTRACTOR DUE TO CONSTRUCTION DAMAGE AND JOINTS EXPOSED DURING CONSTRUCTION SHALL BE INSPECTED BY THE OWNER PRIOR TO BACKFILLING.

9. CONTRACTOR SHALL PROVIDE ALL LABOR, EQUIPMENT AND MATERIAL AND PERFORM ALL WORK REQUIRED FOR INSTALLATION OF SEWER LINES, MANHOLES AND APPURTENANCES AS SHOWN ON DRAWINGS AND/OR SPECIFICATIONS, ALL OF WHICH BECOME PART OF THE CONTRACT DOCUMENTS.

10. ALL CONSTRUCTION OF SANITARY SEWER MAINS AND APPURTENANCES IN THE COLLECTION SYSTEMS SHALL BE IN STRICT ACCORDANCE WITH PLANS AND SPECIFICATIONS PREPARED AS PART OF THE CONTRACT DOCUMENTS AND AS APPROVED BY THE BPG, INC. ENGINEER. ALL MATERIALS SHALL BE NEW AND UNUSED. PRIOR TO CONSTRUCTION OF THE APPROVED SANITARY SEWER, CONTRACTOR SHALL PROVIDE FIELD STAKEOUT INCLUDING ADEQUATE LINE AND GRADE STAKES IN ORDER THAT SANITARY SEWER AND APPURTENANCES MAY BE CONSTRUCTED IN ACCORDANCE WITH CONTRACT DRAWINGS.

11. A PRECONSTRUCTION CONFERENCE SHALL BE HELD AT THE COMPLETION OF THE FIELD STAKEOUT WITH THE ENGINEER AN HISHER REPRESENTATIVE, CURRITUCK COUNTY REPRESENTATIVE, NCDENR REPRESENTATIVE, AND ANY REQUISITE UTILITY REPRESENTATIVES THAT WILL REQUIRE COORDINATION WITH DURING THE COURSE OF CONSTRUCTION. A MINIMUM OF 2 DAYS NOTICE SHALL BE GIVEN FOR MEETING REPRESENTATIVES.

12. PREPARE PHOTOGRAPHIC DOCUMENTATION OF PRE-EXISTING CONDITIONS OF THE PROJECTED CONSTRUCTION ROUTE PRIOR TO COMMENCING WORK.

13. IF ANY DEVIATION IS CONTEMPLATED IN LOCATION OR LINE GRADE OF ANY SEWER, STRUCTURE OR APPURTENANCE AS SHOWN ON THE CONTRACT DRAWINGS, A REVISION OF THE DRAWINGS SHOWING THE PROPOSED DEVIATION SHALL BE SUBMITTED TO THE BPG, INC. ENGINEER FOR REVIEW AND APPROVAL BEFORE ANY CHANGES ARE CONSTRUCTED. MINOR FIELD CHANGES MAY BE MADE WITH APPROVAL OF BPG, INC. APPOINTED FIELD INSPECTOR. SHOULD CONTRACTOR DISCOVER AND/OR DAMAGE ANY UNDERGROUND UTILITY FACILITIES, WHICH ARE NOT SHOWN ON DRAWINGS AND/OR MARKED ON THE GROUND, CONTRACTOR SHALL PROMPTLY NOTIFY UTILITY OWNER AND OWNER'S PROJECT REPRESENTATIVE. RELOCATION OF ANY UTILITIES SHALL BE APPROVED AND COORDINATED WITH THE APPROPRIATE UTILITY OWNER.

14. EXCAVATION SHALL CONFORM TO THE LINES AND GRADES SHOWN ON THE PLANS. THE WIDTH OF EXCAVATION FOR TRENCHES SHALL BE A MINIMUM OF 24". EXCAVATION SHALL NOT BE CARRIED BELOW THE ESTABLISHED GRADES AND ANY EXCAVATION BELOW THE REQUIRED LEVEL SHALL BE BACKFILLED WITH SUITABLE, THOROUGHLY COMPACTED GRANULAR BEDDING MATERIAL. CONTRACTOR SHALL INSTALL ALL SHEETING, BRACING, AND SHORING NECESSARY TO PERFORM THE WORK, TO PROTECT EXISTING STRUCTURES AND ALL EXCAVATIONS AS REQUIRED UNDER NORTH CAROLINA OSHA REGULATIONS. COMPLIANCE WITH PROVISIONS OF THE OVERHEAD HIGH VOLTAGE LINE SAFETY ACT IS REQUIRED.



15. DEWATERING EQUIPMENT SHALL BE SIZED TO MAINTAIN THE TRENCH IN A SATISFACTORY DEWATERED CONDITION SUITABLE FOR PIPE LAYING AND BACKFILLING. PIPE LAYING WILL BE PERMITTED ONLY WHERE THE DEPTH OF WATER IS MAINTAINED BELOW THE BEDDING MATERIAL. BEDDING MATERIAL SHALL NOT BE PLACED ON UNSTABLE TRENCH MATERIAL.

16. NOT MORE THAN ONE HUNDRED FIFTY FEET (150') OF TRENCH SHALL BE OPENED IN ADVANCE OF THE COMPLETED PIPE LAYING. TRENCH WALLS SHALL BE PROTECTED IN ACCORDANCE WITH CURRENT OSHA REGULATIONS. EXCAVATION AT MANHOLES AND SIMILAR STRUCTURES SHALL PROVIDE A MINIMUM CLEARANCE OF EIGHTEEN INCHES (18") BETWEEN THE OUTER SURFACE OF THE STRUCTURE AND THE EMBANKMENT OR SHEETING.

17. WHEREVER FOUNDATION MATERIAL IS UNSUITABLE, IT SHALL BE EXCAVATED UNTIL A STABLE FOUNDATION IS ACHIEVED. GRANULAR MATERIAL, #67 STONE PER ASTM C 12, SHALL THEN BE PLACED IN SIX INCH (6") LAYERS AND COMPACTED UNTIL THE TRENCH BOTTOM HAS BEEN STABILIZED. STANDARD GRANULAR PIPE BEDDING MATERIAL SHALL BE PLACED IN ACCORDANCE WITH ASTM D 2321 FOR PVC PIPE AND ASTM C 12 FOR DIP.

18. ALL GRAVITY SEWER MAINS, SERVICE LATERALS AND FORCE MAINS SHALL HAVE A MINIMUM COVER OF THREE FEET (3') AS MEASURED FROM TOP OF PIPE TO FINISH GRADE. THE BPG, INC. ENGINEER MAY REQUIRE ADDITIONAL COVER AS NEEDED FOR PIPE PROTECTION. SEWERS, WHICH HAVE A DEPTH OF COVER LESS THAN THREE FEET (3'), SHALL BE APPROVED AND INSTALLED AS PER BPG, INC. ENGINEER'S WRITTEN INSTRUCTIONS.

19. PIPE SHALL BE LAID TRUE TO LINE AND GRADE WITH BELLS UPSTREAM AND SHALL

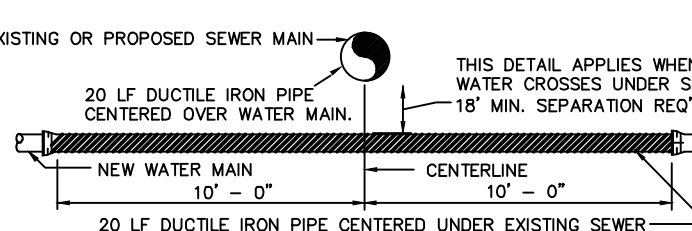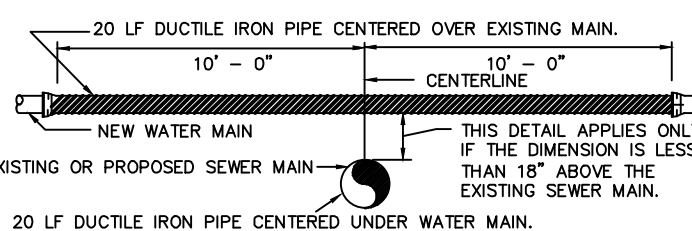

WATER CROSSING SEWER DETAIL

BE JOINTED TOGETHER SUCH THAT THE COMPLETED PIPE WILL HAVE A SMOOTH INVERT. PIPE SHALL BE PUSHED HOME BY HAND. THE USE OF EQUIPMENT (I.E. BACKHOE) SHALL NOT BE PERMITTED. CUTTING OF PIPE SHALL BE PERFORMED BY SAWING. STANDARD PIPE SHALL BE SHARPED TO THE CURVATURE OF BOTH THE BELL AND BARREL OF THE PIPE. THE TRENCH SHALL BE KEPT FREE OF WATER WHILE THE WORK IS IN PROGRESS. THE ENDS OF THE PIPE SHALL BE CLEANED SO THAT PROPER JOINTS CAN BE MADE. AS THE WORK PROGRESSES, THE INTERIOR OF THE PIPE SHALL BE CLEARED OF DIRT, CEMENT, OR OTHER DELETERIOUS MATERIAL.

EXCEPT AS REQUIRED FOR USE OF A LASER LEVEL, EXPOSED END OF ALL PIPE AND FITTINGS SHALL BE FULLY CLOSED TO PREVENT EARTH, WATER OR OTHER SUBSTANCES FROM ENTERING PIPE. TRENCH SHALL BE COMPLETELY BACKFILLED AT END OF EACH WORKDAY. WHEN NEW PIPE IS TIED INTO AN EXISTING MANHOLE, NEW PIPE SHALL BE PLUGGED WITH A STANDARD SEWER PLUG AND SHALL REMAIN PLUGGED UNTIL ALL NEW LINE(S) THAT WILL FLOW TO EXISTING MANHOLE HAVE BEEN COMPLETED, TESTED, AND ACCEPTED.

21. BACKFILL SHALL BEGIN AT THE TOP OF THE STANDARD GRANULAR BEDDING AND SHALL BE PLACED IN SIX INCH (6") LAYERS FOR THE INITIAL ONE FOOT OVER THE PIPE AND SHALL BE THOROUGHLY TAMPED TO NINETY-FIVE PERCENT (95%) OF THE MAXIMUM THEORETICAL COMPACTION DENSITY AS DETERMINED BY A STANDARD PROCTOR ON THE MATERIAL. REMAINDER OF THE BACKFILL SHALL BE IN TWO FOOT (2') LAYERS PROPERLY TAMPED.

22. COMPLETION: BEFORE CONNECTING TO AN ACTIVE SYSTEM, THE LEAKAGE TESTS SHALL PROMPTLY FOLLOW INSTALLATION OF WASTEWATER PIPE INCLUDING SERVICES AND KEPT WITHIN A MAXIMUM OF 1000 FEET BEHIND THE WASTEWATER PIPE LAYING OPERATION.

23. CONTRACTOR SHALL FURNISH WEIRS, STAND PIPES, PIPE PLUGS, WATER PRESSURE GAUGES, STOP WATCHES, VACUUM PUMP, HOSE AND SUCH MATERIALS AND ASSISTANCE AS REQUIRED TO PERFORM THESE TESTS. ALL ACCEPTANCE TESTS SHALL BE CONDUCTED BY CONTRACTOR IN THE PRESENCE OF A BPG, INC. APPOINTED INSPECTOR.

24. ACCEPTANCE TESTS SHALL NOT BE MADE UNTIL SANITARY SEWER, MANHOLES AND PROPOSED SEWER SERVICE CONNECTIONS, AS SHOWN ON THE APPROVED SEWER PLANS, HAVE BEEN INSTALLED, THE SEWER TRENCHES (INCLUDING MANHOLES AND CLEANOUT STACKS) BACKFILLED AND COMPACTED TO FINISHED SUB-GRADE.

25. CONTRACTOR SHALL BE RESPONSIBLE AT ALL TIMES FOR MAINTAINING SEWER FLOWS DURING PROJECT TO INCLUDE ANY REQUIRED BY-PASS PUMPING OF WASTEWATER BETWEEN MANHOLES DURING INSTALLATION OF SEWER LINES AND/OR MANHOLES. BY-PASS PUMPING SYSTEM SHALL PROVIDE CONTINUOUS FULL CONVEYANCE AND CONTAINMENT OF WASTEWATER PRESENT DURING THE WORK AND SHALL NOT SURCHARGE THE UPSTREAM PUMP STATION BY MORE THAN TWO (2) FEET ABOVE THE NORMAL EFFLUENT LEVELS.

26. ONCE ACCEPTANCE AND START OF THE COLLECTION SYSTEM HAS BEEN RECEIVED, THE CONTRACTOR SHALL PROCEED WITH THE ABANDONMENT PROCEDURES OF THE EXISTING WASTEWATER COLLECTION SYSTEM AS DESCRIBED HEREON.

27. THE NOTES CONTAINED HEREIN ARE INTENDED TO SUPPLEMENT THE TECHNICAL SPECIFICATIONS AND PROVIDE EASY REFERENCE FOR THE CONTRACTOR. IN NO CASE SHALL THESE NOTES VOID ANY PART, SECTION OR REQUIREMENT OUTLINED IN THE TECHNICAL SPECIFICATIONS CONTAINED IN THE CONTRACT DOCUMENTS.

TRENCH DEWATERING DURING SEWER LINE INSTALLATION

1. ALL GROUND WATER WHICH MAY BE FOUND IN THE TRENCHES AND ANY WATER WHICH MAY GET INTO THEM FROM ANY CAUSE WHATSOEVER SHALL BE PUMPED OR BAILED OUT SO THAT THE TRENCH SHALL BE DRY DURING THE PIPE LAYING PERIOD. NO WATER SHALL BE PERMITTED TO REACH CONCRETE UNTIL IT HAS SET SUFFICIENTLY. ALL WATER PUMPED FROM THE TRENCHES SHALL BE DISPOSED OF IN A MANNER SATISFACTORY TO THE OWNER. CONTRACTOR SHALL PROVIDE AT LEAST TWO (2) PUMPS FOR EACH TRENCH OPENED IN WET GROUND AND AT THE SAME TIME, HE SHALL HAVE ONE (1) PUMP IN RESERVE.

2. IF, DURING ANY TIME THAT CONTRACTOR IS PERMITTED TO LAY PIPE IN A TRENCH CONTAINING UNAVOIDABLE TRENCH WATER AND CONSTRUCTION IS INTERRUPTED FOR ANY REASON, THE OPEN ENDS OF PIPE SHALL BE CLOSED BY WATERTIGHT PLUGS OR CAPS, OR OTHER MEANS APPROVED BY THE OWNER. IN ANY CASE, SUCH PROTECTION SHALL BE PROVIDED WHEN WORK IS SUSPENDED OVERNIGHT OR ON WEEKENDS AND HOLIDAYS, REGARDLESS OF THE CONDITION OF THE TRENCH WITH RESPECT TO WATER AT THE TIME THAT THE WORK IS SUSPENDED.

3. CONTRACTOR SHALL BE RESPONSIBLE FOR THE PROTECTION OF ALL STRUCTURES, INCLUDING PIPES AND MANHOLES, AGAINST ANY TENDENCY TO FLOAT UNDER CONDITIONS OF HIGH WATER, WHETHER DUE TO HIGH GROUND WATER OR FLOOD CONDITIONS ON THE PROJECT SITE. IT SHALL BE THE RESPONSIBILITY OF THE CONTRACTOR TO TAKE WHATEVER STEPS MAY BE REQUIRED, INCLUDING THE INSTALLATION AND OPERATION OF PUMPS AND PUMPING SYSTEMS, WELL POINTS OR RELIEF DEVICES, TO PREVENT ANY STRUCTURE FROM FLOATING DURING CONSTRUCTION.

4. COST OF THE NECESSARY PUMPS, WELL POINTS OR OTHER APPURTENANCES REQUIRED TO PREVENT FLOTATION SHALL BE INCLUDED IN THE UNIT PRICES BID IN THE PROPOSAL FOR THE VARIOUS BID ITEMS, AND NO EXTRA COMPENSATION SHALL BE ALLOWED FOR SUCH WORK. ANY DAMAGE WHICH MAY OCCUR TO ANY PART OF THE WORK AS THE RESULT OF THE WORK OR SUSPENSION OF WORK OR FLOOD WATERS SHALL BE REPAIRED IN A MANNER FULLY SATISFACTORY TO THE OWNER, AT NO ADDITIONAL COST TO THE OWNER.

5. CONTRACTOR SHALL PROVIDE AND PLACE ALL NECESSARY FLUMES OR OTHER CHANGES OF ADEQUATE SIZE TO CARRY TEMPORARILY ALL STREAMS, BROOKS, STORMWATER OR OTHER WATER, WHICH MAY FLOW ALONG OR ACROSS THE LINES OF THE PIPE LINE. ALL FLUMES OR CHANNELS THUS UTILIZED SHALL BE TIGHT SO AS TO PREVENT LEAKAGE INTO THE TRENCHES. WATER PUMPED FROM TRENCHES SHALL BE TO NATURAL WATERCOURSES. EXISTING SEWERS SHALL NOT BE EMPLOYED AS A DRAIN FOR THE REMOVAL OF DEWATERING WASTES.

SEWER SERVICE LATERAL NOTES

1. CONTRACTOR SHALL MAKE UP STACK AND SUBMIT TO ENGINEER FOR APPROVAL AND SHALL SUBMIT TAPPING SADDLE IF USED TO ENGINEER FOR APPROVAL.

2. HOLE IN SANITARY SEWER MAIN MUST BE CUT WITH SHELL CUTTER. NO HAMMER TAPS ALLOWED.

3. LATERAL SHALL CONFORM TO ASTM SPEC. D-3034 SDR-35 UNLESS OTHERWISE INDICATED AS DUCTILE IRON.

4. ALL PIPE AND FITTINGS SHALL BE 4" OR 6" UNLESS OTHERWISE SPECIFIED. ALL D.I. PIPE SHALL HAVE AN INTERIOR LINING OF CERAMIC EPOXY OR FUSED CALCIUM ALUMINATE CEMENT WITH FUSED CALCIUM ALUMINATE AGGREGATES. THE ENTIRE D.I. LATERAL SHALL BE COMPRISED OF D.I. PIPE AND MECHANICAL JOINT FITTINGS.

5. ALL CONNECTIONS SHALL HAVE RUBBER GASKET SEALS INSTALLED. THE CONTRACTOR SHALL USE SDR 35 P.V.C. PIPE FOR CONNECTION TO SDR 35 P.V.C. PIPE OR D.I. TEE FOR CONNECTION TO DUCTILE IRON PIPE. PVC WYE SHALL BE ONE PIECE MOLDED OR FABRICATED.

6. INSTALLATION OTHER THAN AS SHOWN MUST BE ENGINEER APPROVED.

7. TAPPING PROCESS SHOWN SHALL BE USED FOR ALL SANITARY SEWER MAINS.

8. SLOPE AND DEPTH OF THE SERVICE LATERAL SHALL BE DETERMINED BY THE TOPOGRAPHY OF THE LOT AS APPROVED BY THE ENGINEER OR AS INDICATED ON THE DRAWINGS.

9. SLOPE OF LATERALS SHALL CONFORM TO 1/4" PER FOOT MIN. FOR 4" PIPE AND 1/8" PER FOOT MIN. FOR 6" PIPE. MAXIMUM CLEAN OUT SPACING FOR 4" PIPE IS 75', 100' FOR 6" PIPE.

10. ENTIRE SEWER LATERAL ASSEMBLY SHALL BE AIR TESTED CONCURRENTLY WITH SEWER MAIN.

11. INDIVIDUAL LATERALS SHALL BE CLEANED AND FLUSHED PRIOR TO FLUSHING SANITARY SEWER MAINS.

12. LATERAL SHALL NOT BE BACK-FILLED UNTIL INSPECTED BY THE PROJECT ENGINEER OR HIS REPRESENTATIVE.

13. WYE CONNECTIONS SHALL NOT BE USED TO THE LATERALS INTO A MANHOLE, UNLESS OTHERWISE APPROVED BY ENGINEER.

14. IF BED BY ARE APPROVED BY THE PROJECT ENGINEER, STONE BEDDING IS REQUIRED TO BE INSTALLED FROM UNDISTURBED SOIL TO BOTTOM OF BEND.

15. PVC COMBINATION SHALL BE 2 PIECE TEE-WYE, GASKETED, SDR35, AS MANUFACTURED BY HARCO, GPK OR APPROVED EQUIV.

UTILITY GENERAL NOTES

1. PRIOR TO COMMENCEMENT OF ANY WORK WITHIN EASEMENTS OR RIGHTS-OF-WAYS THE CONTRACTOR IS REQUIRED TO NOTIFY CONCERNED UTILITY COMPANIES IN ACCORDANCE WITH GS 87-102. CONTRACTOR SHALL VERIFY LOCATION OF EXISTING UTILITIES PRIOR TO BEGINNING CONSTRUCTION. NO SEPARATE PAYMENT. EXISTING UTILITIES SHOWN ARE TAKEN FROM MAPS FURNISHED BY VARIOUS UTILITY COMPANIES AND HAVE NOT BEEN PHYSICALLY LOCATED (I.E. TELEPHONE, GAS, CABLE, ETC.).

2. THE CONTRACTOR SHALL DIG UP EACH UTILITY WHICH MAY CONFLICT WITH CONSTRUCTION 14 DAYS IN ADVANCE TO VERIFY LOCATIONS (HORIZONTALLY AND VERTICALLY) TO ALLOW THE ENGINEER AN OPPORTUNITY TO ADJUST THE DESIGN TO AVOID CONFLICTS (NO SEPARATE PAYMENT).

3. ALL SANITARY SEWER & WATER CONSTRUCTION SHALL BE IN ACCORDANCE WITH STANDARDS AND SPECIFICATIONS OF THE NCDENR-DWG & NCDENR-PWS. STORM DRAINAGE, STREET CONSTRUCTION AND PAVING SHALL BE IN ACCORDANCE WITH THE N.C.D.O.T.

4. UTILITY SERVICES TO INDIVIDUAL PROPERTIES ARE NOT SHOWN IN THE PROFILES FOR SIMPLICITY OF THE DRAWINGS. SERVICES MAY INCLUDE WATER LATERALS, TELEPHONE, ELECTRIC, CABLE, GAS, ETC.

5. CONTRACTOR SHALL COORDINATE WITH UTILITY OWNER AND BE RESPONSIBLE FOR TEMPORARY RELOCATION AND/OR SECURING EXISTING UTILITY POLES AND SIGNS AND/OR UTILITIES IN ACCORDANCE WITH UTILITY OWNER REQUIREMENTS DURING THE UTILITY MAIN INSTALLATION AND STREET CONSTRUCTION. (NO SEPARATE PAYMENT).

6. CONTRACTOR SHALL PROVIDE TEMPORARY SUPPORTS FOR UTILITY CROSSINGS AND REPAIR DAMAGES DUE TO CONSTRUCTION TO THE SATISFACTION OF THE UTILITY INVOLVED AT NO ADDITIONAL EXPENSE TO THE OWNER. UNDERGROUND ELECTRICAL CROSSINGS SHALL BE CROSSED IN ACCORDANCE WITH THE NEC AND TECHNICAL SPECIFICATION SECTION UNDERGROUND ELECTRICAL CROSSING

7. WHERE DEEMED NECESSARY BY THE ENGINEER THAT A SUBSURFACE DRAINAGE SYSTEM IS REQUIRED, THE CONTRACTOR SHALL PROVIDE ALL MATERIALS, TOOLS, LABOR, EQUIPMENT, TIE-INS TO EXISTING DRAINAGE STRUCTURES AND ALL OTHER INCIDENTALS NECESSARY TO PROVIDE COMPLETE INSTALLATION IN ACCORDANCE WITH CITY OF FAYETTEVILLE STANDARDS. IMPROPERLY INSTALLED AND NON-FUNCTIONING DRAINAGE SHALL BE REMOVED AND REPLACED AT THE CONTRACTOR'S EXPENSE. EXISTING FRENCH DRAINAGE DAMAGED DURING CONSTRUCTION SHALL BE REPLACED AND/OR REPAIRED AT NO ADDITIONAL EXPENSE TO THE OWNER.


8. ANY DRIVEWAY CULVERTS DAMAGED DURING CONSTRUCTION SHALL BE EITHER REPAIRED OR REPLACED AT CONTRACTOR'S EXPENSE. FILTER FABRIC CLOTH SHALL BE PLACED OVER EITHER CULVERT ENDS DURING THE COURSE OF CONSTRUCTION. ALL EX. DRAINAGE INFRASTRUCTURE WILL BE RETURNED TO PRE-EXISTING CONDITIONS PRIOR TO FINAL PROJECT APPROVALS.

GENERAL NOTES SANITARY SEWER UTILITY

1. CLEANOUT ELEVATIONS AND/OR LOCATIONS MAY BE ADJUSTED IN THE FIELD AS DIRECTED BY THE ENGINEER WHEN NECESSARY. CLEANOUT STACK TOP ELEVATION IS DETERMINED BY INTERPOLATING FIELD DATA AND MAY NOT BE EXACT. CLEANOUT ELEVATION TOP SHALL BE SET IN ACCORDANCE WITH THE TYPICAL DETAIL DESCRIBED HEREON. (NO SEPARATE PAYMENT).


2. WHERE SANITARY SEWER MAINS ARE TO BE CONSTRUCTED WITHIN 20' OF EXISTING RESIDENCES SPECIAL CONSIDERATION SHALL BE GIVEN TO MINIMIZE UNDERMINING OR OTHERWISE DISTURBING EXISTING RESIDENCES ADJACENT TO THE SEWER MAIN. THE CONTRACTOR SHALL USE A RUBBER TIERED BACK HOE AND NO MECHANICAL COMPACTION EQUIPMENT IN THESE AREAS. THE TRENCH SHALL BE SHORED ADEQUATELY TO PREVENT ANY SLOTTING OF THE SIDE SLOPES. SUITABLE BACK FILL SHALL BE PLACED IN THE TRENCH. CONTRACTOR SHALL FULLY REPAIR ALL REPAIRS FOR REPAIR OF STRUCTURES, FOUNDATIONS, FOOTINGS, ETC. DAMAGED DUE TO CONSTRUCTION.

SANITARY SEWER MANHOLE DEFLECTION ANGLES ARE 180 DEGREES UNLESS NOTED OTHERWISE. ALL INVERT ELEVATIONS ARE SHOWN TO THE MANHOLE CENTERLINE.

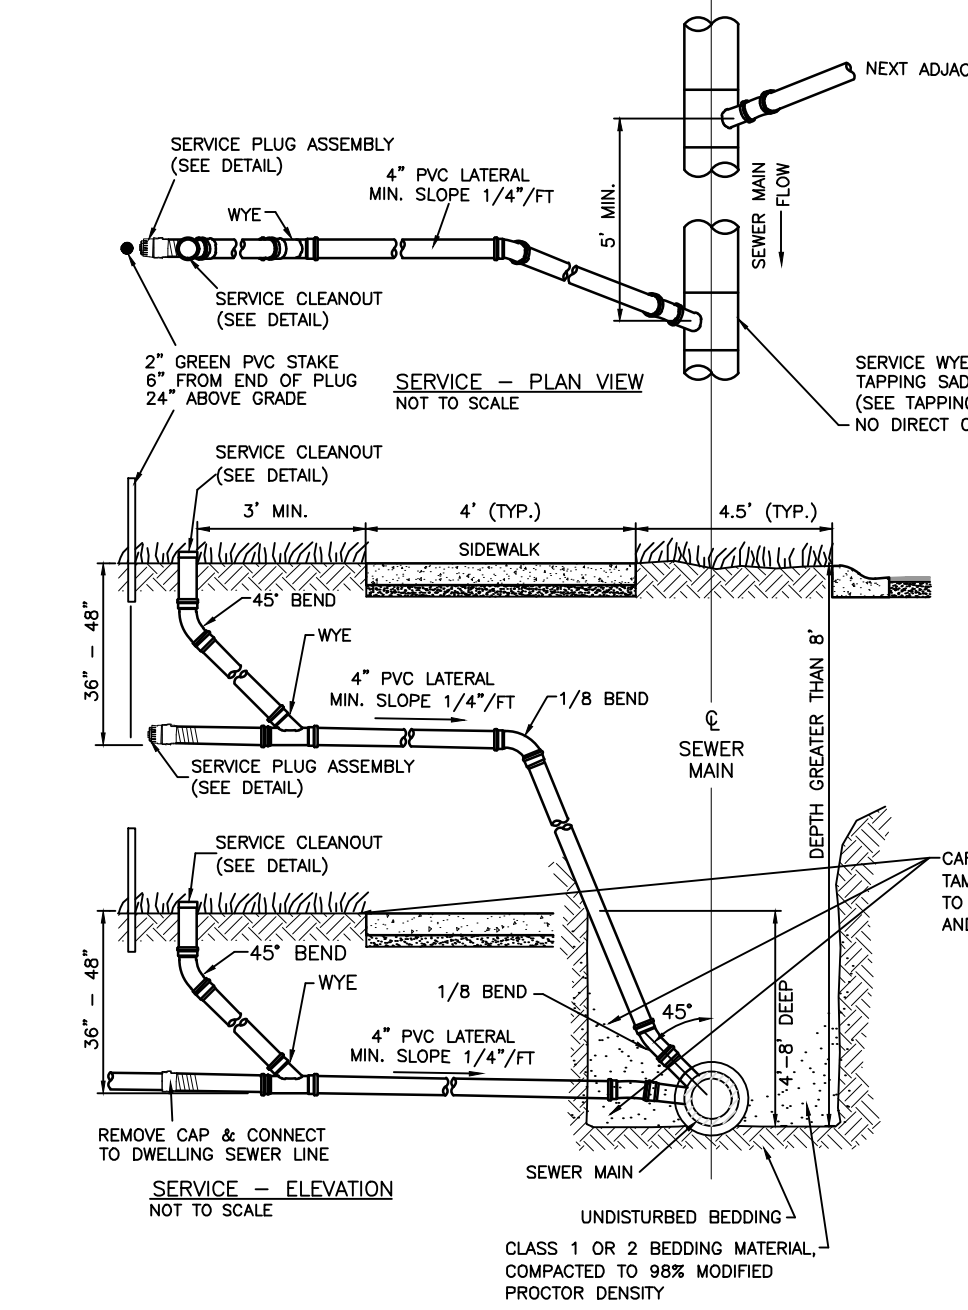


4"Ø LATERAL SEWER SERVICE CONNECTION DETAIL

NOT TO SCALE LOCATIONS AS NOTED

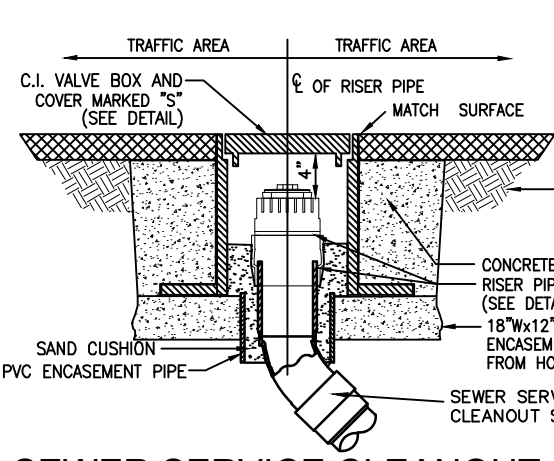


SEWER SERVICE CLEANOUT (FOR TRAFFIC AREAS)

NOT TO SCALE

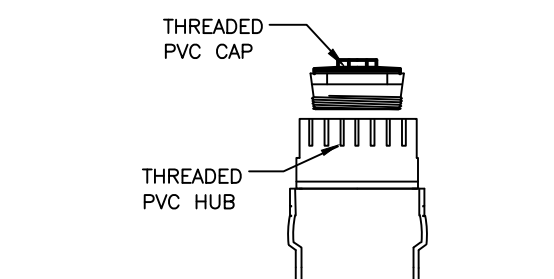


SERVICE PLUG/ C/O CAP ASSEMBLY

NOT TO SCALE

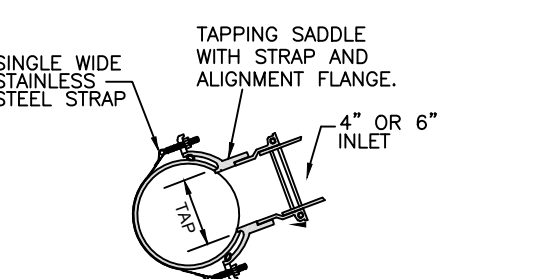




TAPPING SADDLE (OPTIONAL)

NOTE: TAP SHALL BE 4 1/2" FOR 4" LATERAL, AND SHALL BE 6 1/2" FOR 6" LATERAL.

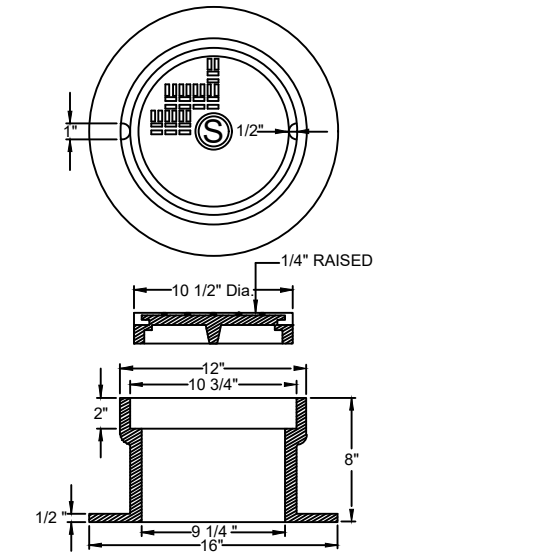

CLEANOUT COVER ASSEMBLY

NOT TO SCALE (FOR TRAFFIC AREAS)

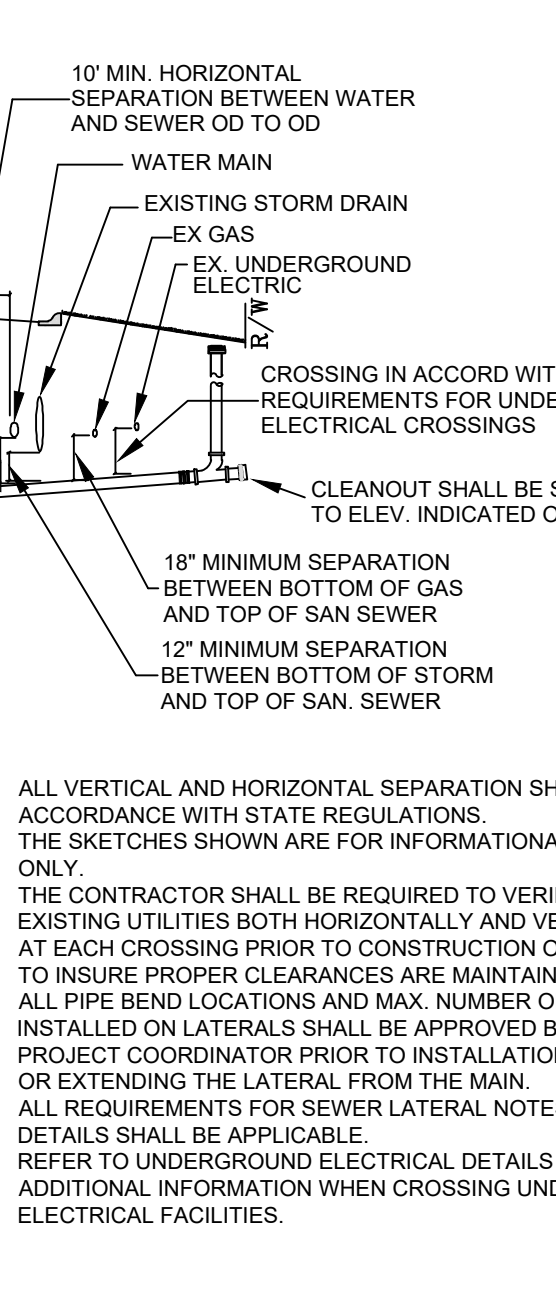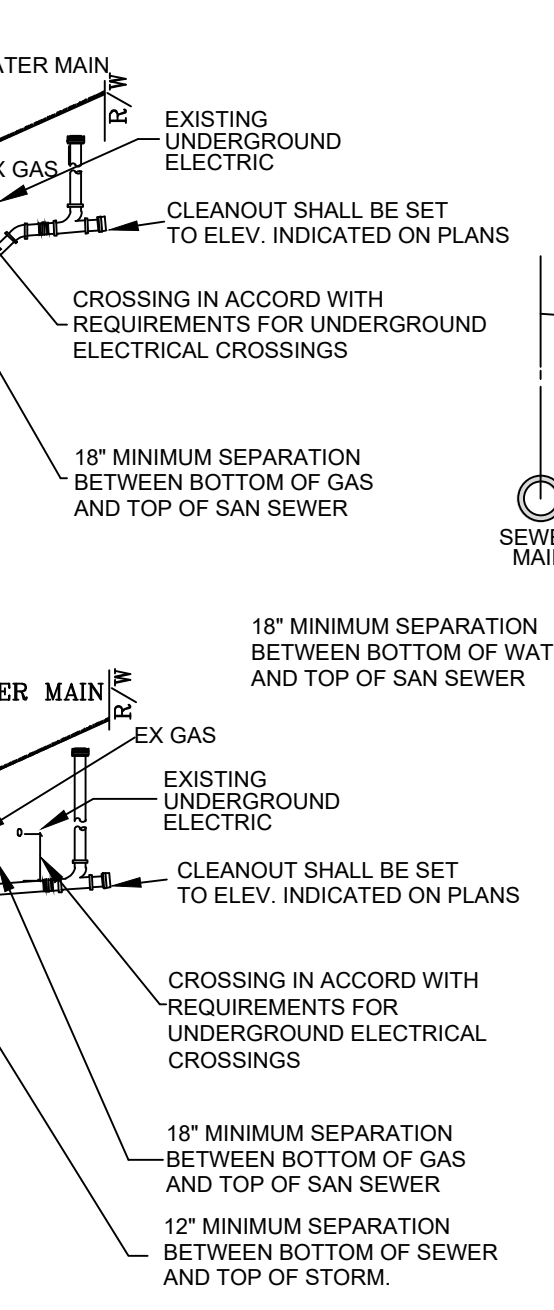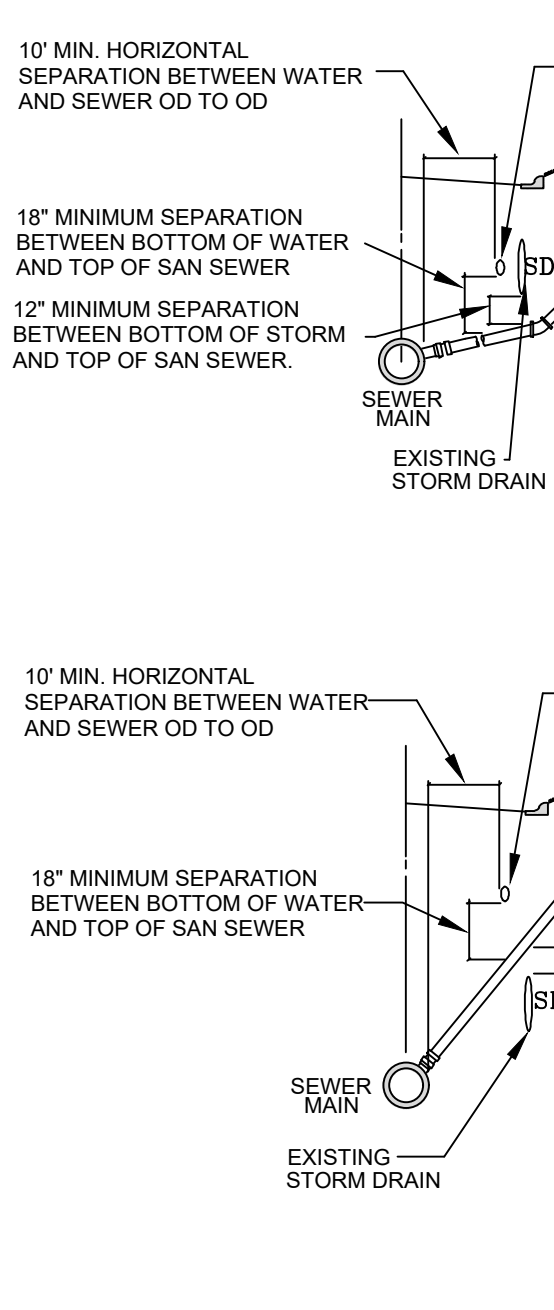

SEWER SERVICE LATERAL UTILITY CONFLICT SEPARATION REQUIREMENTS

NOT TO SCALE

Blissell Professional Group
P.O. Box 1008
10000 Highway 27949
Currituck County, NC 24501
Tel: (252) 281-1760
Fax: (252) 281-1760

BLISSSELL
PROFESSIONAL GROUP
Engineers, Planners, Surveyors
and Environmental Specialists

WASTEWATER COLLECTION
TYPE: CONSTRUCTION DETAILS
THIS DRAWING IS THE SOLE PROPERTY OF BLISSSELL PROFESSIONAL GROUP, INC. AND IS NOT TO BE REPRODUCED, COPIED, OR TRANSMITTED IN ANY FORM OR BY ANY MEANS, ELECTRONIC OR MECHANICAL, INCLUDING PHOTOCOPYING, RECORDING, OR BY ANY INFORMATION STORAGE AND RETRIEVAL SYSTEM. WITHOUT THE WRITTEN PERMISSION OF BLISSSELL PROFESSIONAL GROUP, INC., COPYRIGHT 2008.

FLORA FARMS - PHASE 3
CURRITUCK COUNTY
MOYOCK
NORTH CAROLINA

CONSTRUCTION DRAWINGS

NO.	DATE	DESCRIPTION
1	8-1-25	AS NOTED
2	BPG	MSB
3	DMK	MSB

DATE: 8-1-25
SCALE: AS NOTED
DESIGNED: BPG
CHECKED: MSB
DRAWN: DMK
APPROVED: MSB
SHEET: 24 OF 24
CAD FILE: 4680PH3B1
PROJECT NO: 4680