LINE TABLE		
LINE	BEARING	LENGTH
L15	N01°27'38"W	34.78'
L16	N05°27'31"W	99.57'
L17	N13°55'11"W	262.90'
L18	N11°55'16"W	46.67'

CURVE TABLE				
CURVE	RADIUS	LENGTH	CHD BEARING	CHD LENGTH
C26	55.00'	27.22'	N12°58'01"E	26.94'
C27	205.00'	49.30'	N08°05'59"W	49.18'
C28	205.00'	34.10'	S10°13'25"E	34.06'
C29	200.00'	29.53'	N09°41'21"W	29.51'
C30	50.00'	20.67'	S02°04'42"E	20.52'
C31	105.00'	59.09'	N06°21'32"W	58.31'
C32	195.00'	70.28'	S12°09'20"E	69.90'
C33	205.00'	36.10'	N06°52'32"W	36.06'
C34	1005.00'	132.38'	N15°41'41"W	132.29'

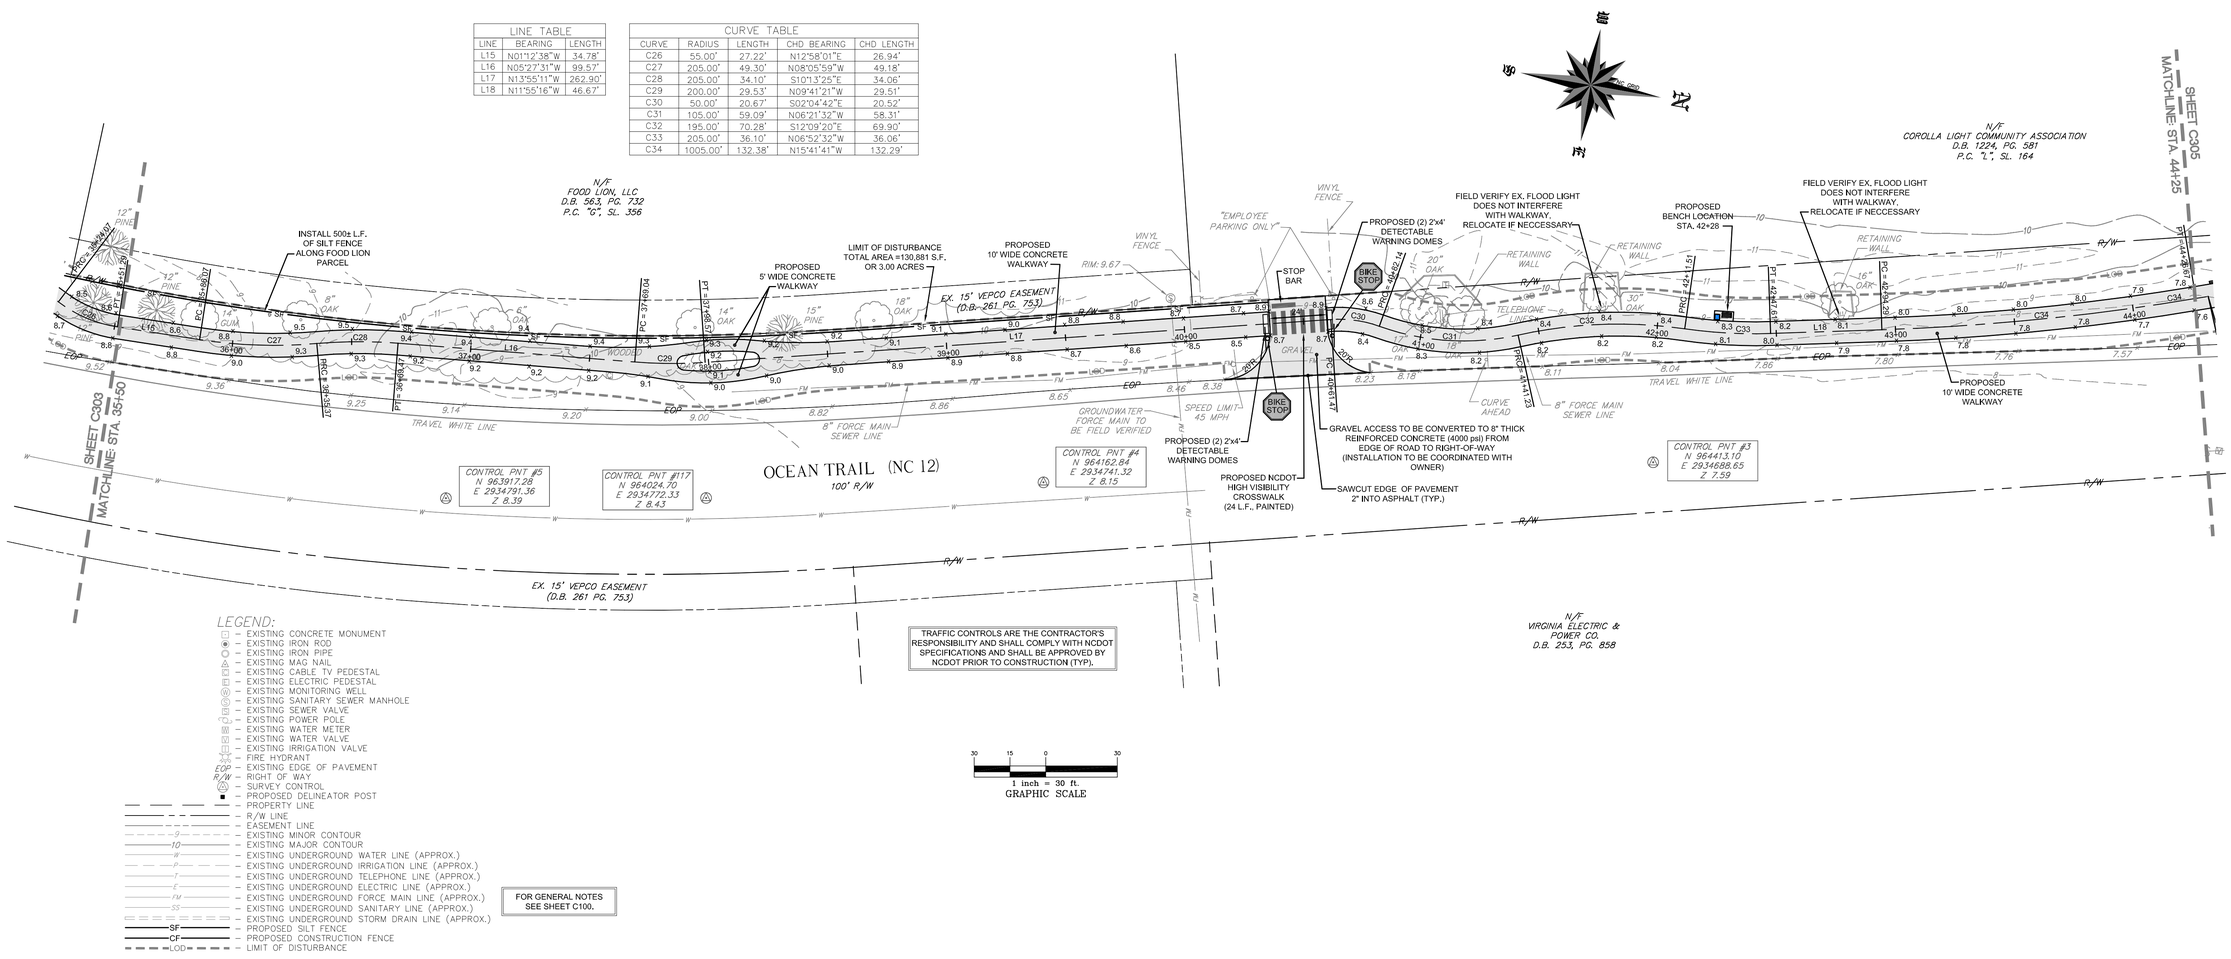

LEGEND:
- ☐ – EXISTING CONCRETE MONUMENT
- ● – EXISTING IRON ROD
- ○ – EXISTING IRON PIPE
- △ – EXISTING MAG NAIL
- CATV – EXISTING CABLE TV PEDESTAL
- E – EXISTING ELECTRIC PEDESTAL
- M – EXISTING MONITORING WELL
- S – EXISTING SANITARY SEWER MANHOLE
- V – EXISTING SEWER VALVE
- P – EXISTING POWER POLE
- W – EXISTING WATER METER
- V – EXISTING WATER VALVE
- I – EXISTING IRRIGATION VALVE
- FH – FIRE HYDRANT
- EOP – EXISTING EDGE OF PAVEMENT
- R/W – RIGHT OF WAY
- ⚠ – SURVEY CONTROL
- ■ – PROPOSED DELINEATOR POST
- PROPERTY LINE
- R/W LINE
- EASEMENT LINE
- 2 – EXISTING MINOR CONTOUR
- 10 – EXISTING MAJOR CONTOUR
- W – EXISTING UNDERGROUND WATER LINE (APPROX.)
- P – EXISTING UNDERGROUND IRRIGATION LINE (APPROX.)
- T – EXISTING UNDERGROUND TELEPHONE LINE (APPROX.)
- E – EXISTING UNDERGROUND ELECTRIC LINE (APPROX.)
- FM – EXISTING UNDERGROUND FORCE MAIN LINE (APPROX.)
- SS – EXISTING UNDERGROUND SANITARY LINE (APPROX.)
- EXISTING UNDERGROUND STORM DRAIN LINE (APPROX.)
- SF – PROPOSED SILT FENCE
- CF – PROPOSED CONSTRUCTION FENCE
- LOD – LIMIT OF DISTURBANCE

FOR GENERAL NOTES SEE SHEET C100.

30 15 0 30
1 inch = 30 ft.
GRAPHIC SCALE

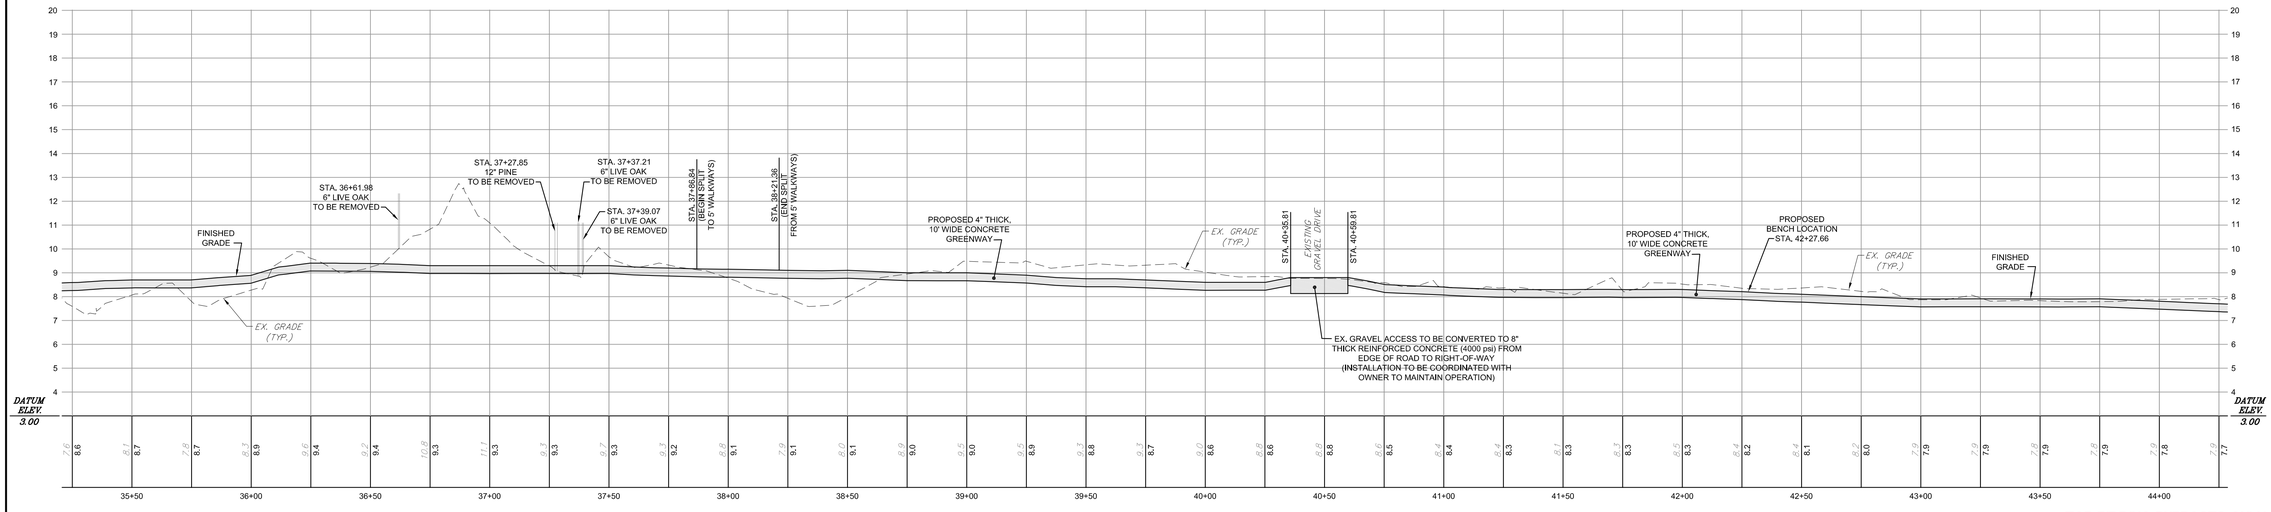

PROFILE
HORIZ: 1" = 30'
VERT: 1" = 3'

PRELIMINARY

FOR BIDDING PURPOSES ONLY
NOT FOR CONSTRUCTION

BEFORE YOU DIG ! CALL TOLL FREE 1-800-632-4949 NORTH CAROLINA ONE CALL

SHEET NO.	DESCRIPTION
SHEET C100	COVER SHEET
SHEET C200	DEMOLITION PLAN
SHEETS C300-C305	PLAN & PROFILE
SHEET C306	NOTES & DETAILS
SHEET C307	DETAILS

P.O. Box 1129
4425 N. Croatan Hwy.
Kitty Hawk, NC 27949
(252)-261-4151
(252)-261-1333
Civil – Structural
Site Development
Coastal
ENGINEERING & SURVEYING, INC.
C-0836

COPYRIGHT © 2018 COASTAL ENGINEERING & SURVEYING, INC. ALL RIGHTS ARE RESERVED.
THIS DOCUMENT IS THE PROPERTY OF COASTAL ENGINEERING & SURVEYING, INC. AND IS NOT TO BE USED, IN WHOLE OR IN PART, FOR ANY OTHER PROJECT WITHOUT THE EXPRESS WRITTEN PERMISSION OF COASTAL ENGINEERING & SURVEYING, INC. OR POSSESSION OF THIS DOCUMENT DOES NOT CONVEY ANY RIGHTS TO REPRODUCE, IN WHOLE OR IN PART, THIS DOCUMENT OR THE INFORMATION CONTAINED HEREIN. ANY UNAUTHORIZED USE OF THIS DOCUMENT IS A VIOLATION OF COPYRIGHT LAWS.

REVISIONS

NO.	DATE	DESCRIPTION	BY

COROLLA GREENWAY – PHASE V
FOR: CURRITUCK COUNTY
POPLAR BRANCH TWSP. CURRITUCK COUNTY NORTH CAROLINA
CONSTRUCTION PLANS STA. 35+50 TO STA. 44+25

DATE: 12/21/18	SCALE: 1" = 30'
CHECKED: CFG	DRAWN: JCB
PROJECT NO: P654.18	
CAD FILE: P654 SITE PLAN	
SHEET: C304	