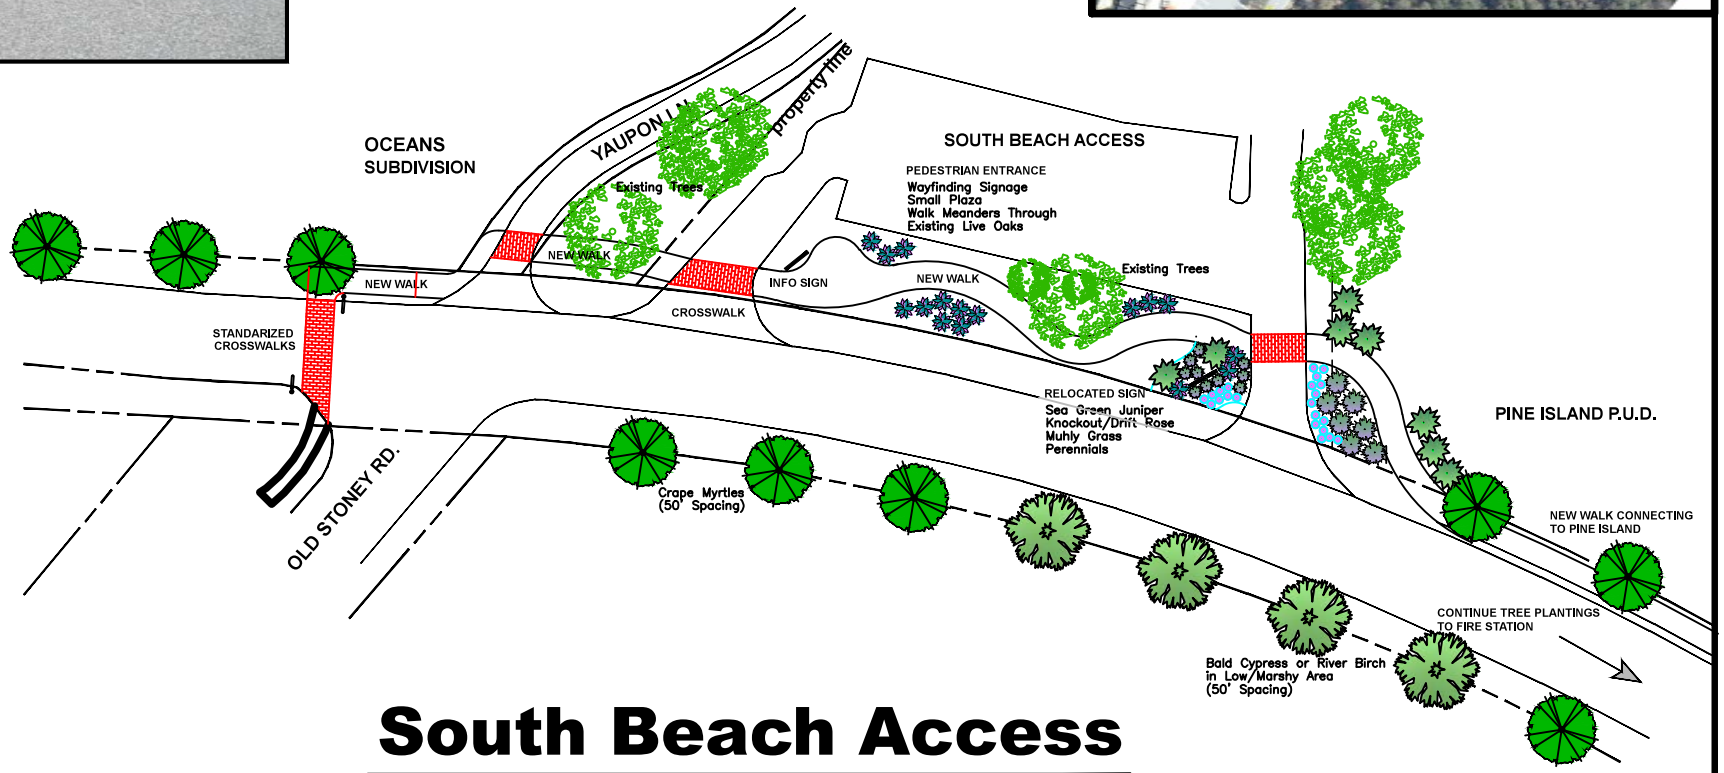

South Beach Access

LAUGHING GULL DESIGN STUDIO
LANDSCAPE ARCHITECTURE • LANDPLANNING • ENVIRONMENTAL CONSULTING
KITTY HAWK, NORTH CAROLINA 27949
PHONE (252) 261-6747

Greenspace | Landscape Planning & Design
Nags Head, NC 27959
252-573-0346

APPROX. NORTH

Currituck

Corolla Beautification Project
Currituck County, North Carolina
June 21, 2017