




These preliminary delineation results are subject to regulatory review and concurrence.

This is not a replacement for a traditional survey and is suitable for preliminary planning purposes only and for use by a surveyor to aid in locating flags.

- Project Study Area
- Potential Wetlands
- Potential Ditches
- Culverts

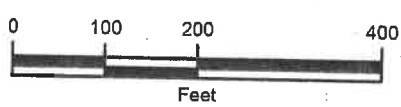

DATA SOURCES:
 ESRI Aerial Imagery Basemap 2025; Site Boundary based on NC One Map Currituck County

PM:	DW	Project No.	70257422
Drawn By:	NR	Scale:	1 in = 200 ft.
Checked By:	MP	Filename:	Sligo
Approved By:	JH	Date:	September 2025

Terracon
 Explore with us

3150 Spring Forest Rd Suite 100 Raleigh, NC 27618
 Phone: (919) 873-2211 Fax: (919) 873-8555

Potential Wetlands and Waters
12-acre Sligo Site Currituck County, NC

EXHIBIT NO.
3

G:\07\1025\1025_422_Sligo Site\Waps\Sligo\Sligo.aprx




Currituck County Home Page (<https://currituckcountync.gov/>) | GIS Data Download (<https://incomemap.gov/>) | GIS Home (<https://currituckcountync.gov/geographic-information-services/>) |

(<https://currituckcountync.gov/ta>)





(<https://currituckcountync.gov/ta>)

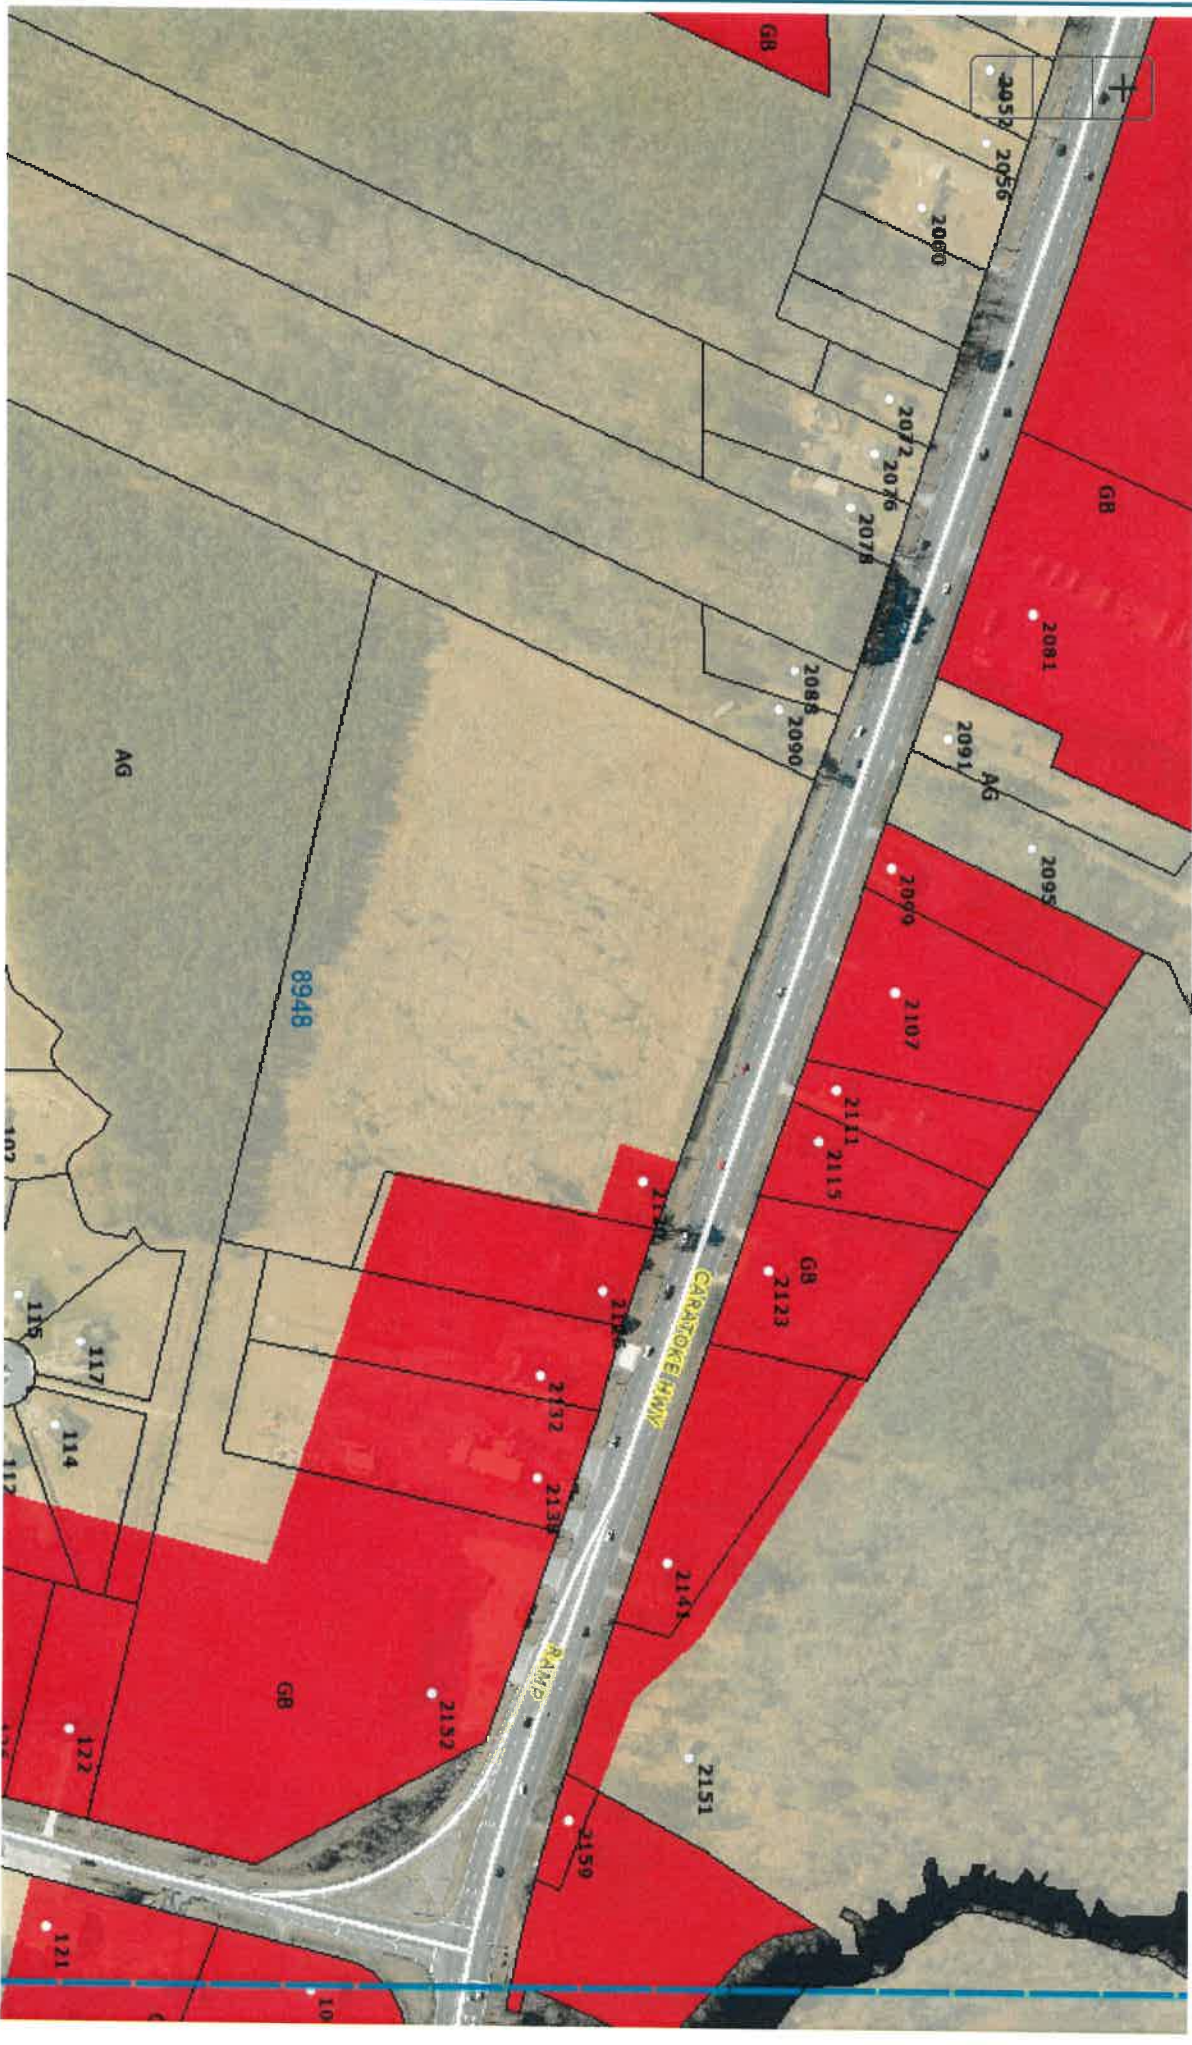

TOOLS



Overview

Layers

2120 Caratoke Hwy, Moyock, North Carolina,

27958

Address locations are approximate.

This panel's status is Effective.

Flood Zone:

AE

Map marker is inside of the special flood hazard area.

Flood Source:

Atlantic Ocean

Base Flood Elevation:

4 ft

[Show Annual Events](#)

LIMWA Area:

No

County:

Currituck

Political Area:

Currituck County

CID:

370078

Panel:

8948 [↓](#)

Map Number:

3720894800K

Panel Effective Date:

12/21/2018

Latitude:

36.453296

Longitude:


-76.080272


Flood Risk Information



Download Options

Deselect

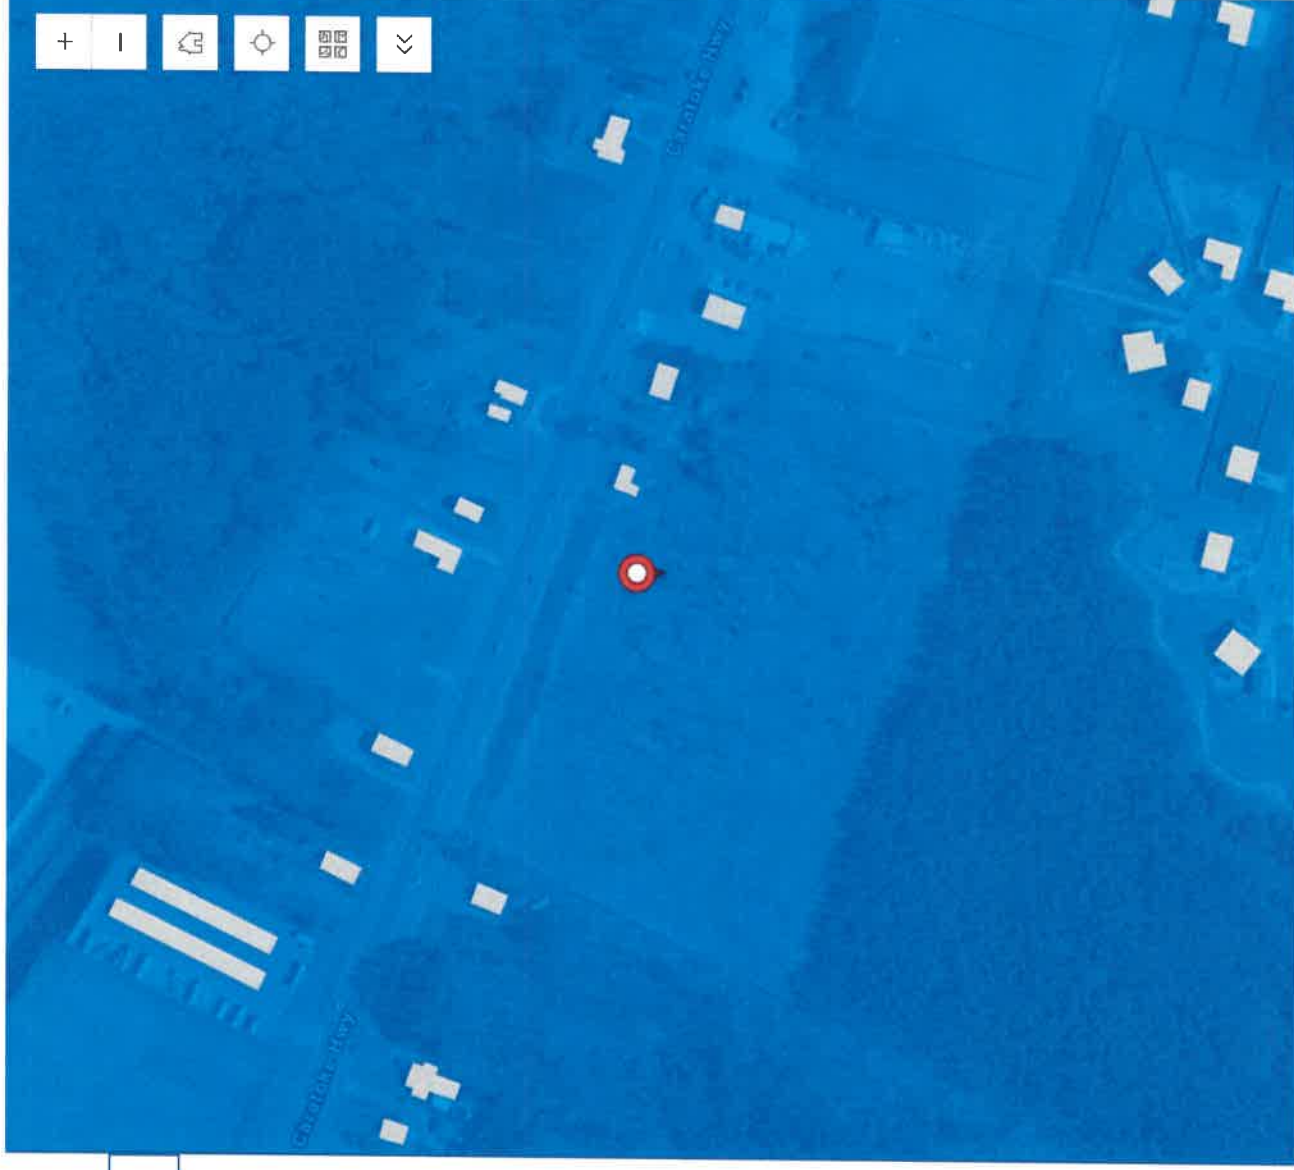

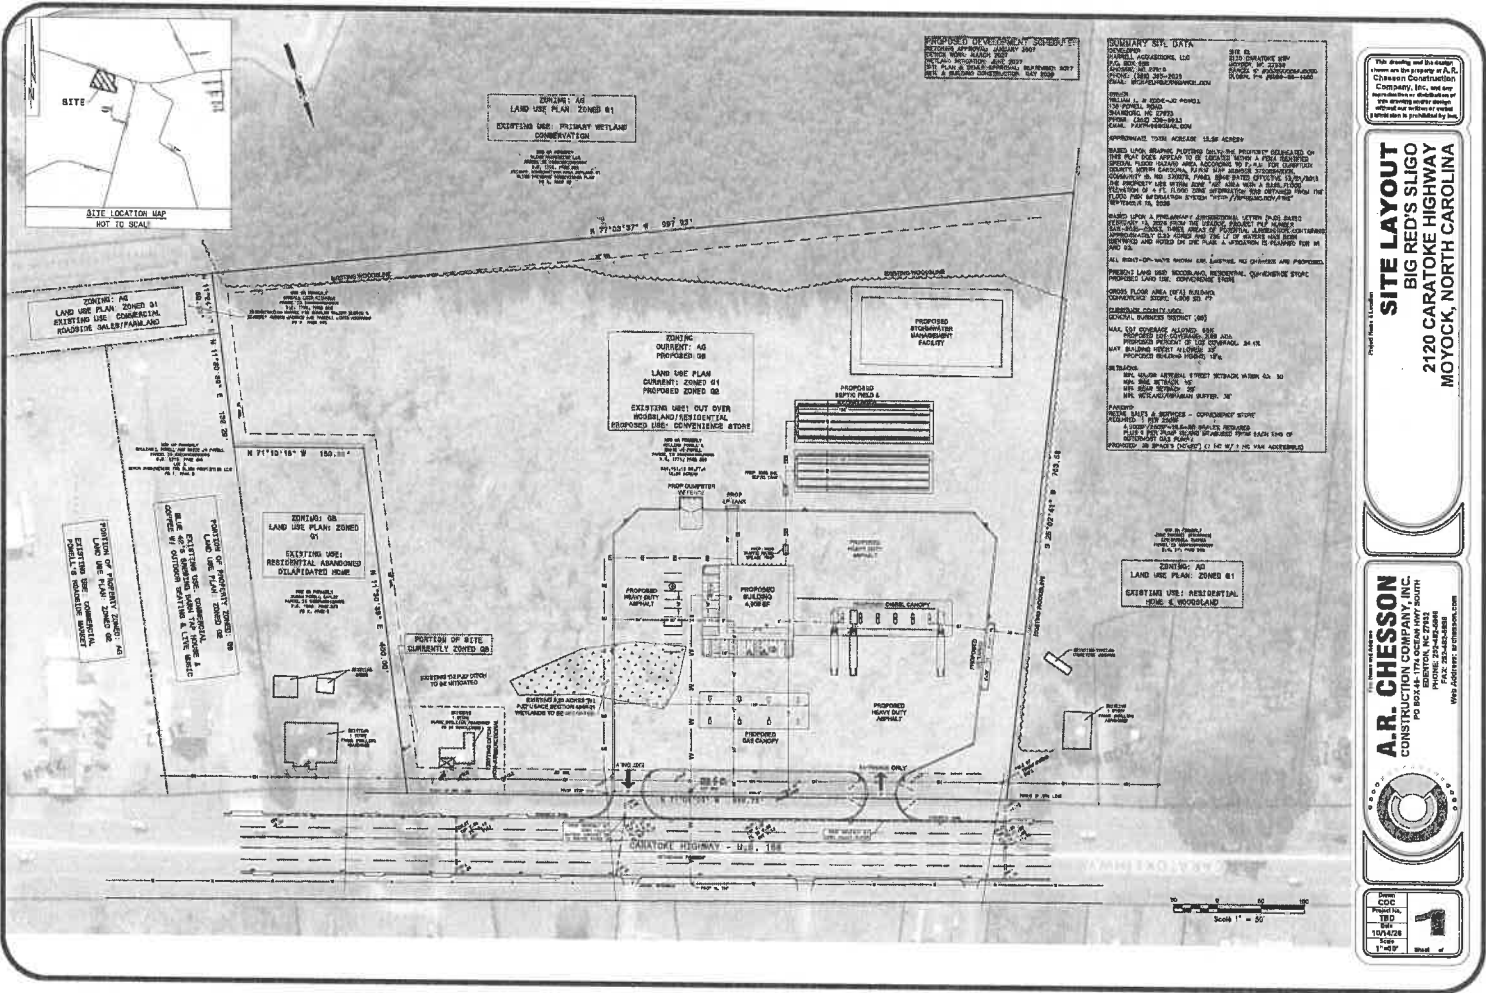

For drawing and the design shown on the property of A.R. Chesson Construction Company, Inc., and use hereafter in connection with the property shown on the drawing and the design shown on the drawing is prohibited by law.

SITE LAYOUT

BIG RED'S SLIGO
2120 CARATOKE HIGHWAY
MOYOCK, NORTH CAROLINA

A.R. CHESSON
CONSTRUCTION COMPANY, INC.
PO BOX 100
MOYOCK, NC 27856
PHONE: 252-444-4444
WWW.ARCHESSON.COM



Scale 1" = 50'

