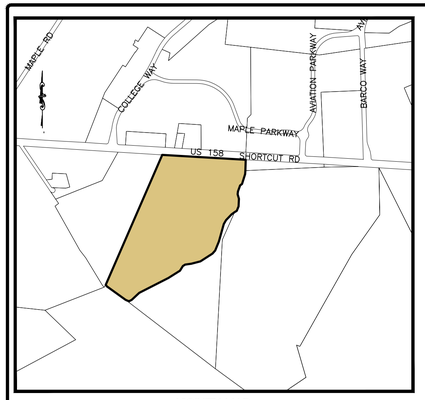

VICINITY MAP
SCALE: 1" = 1000'

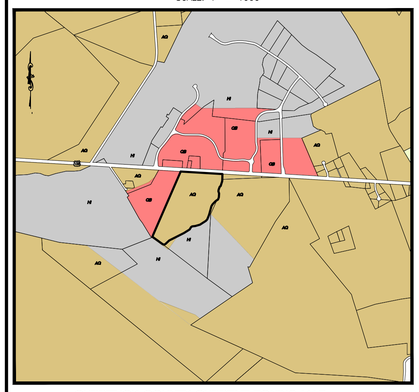

CURRITUCK COUNTY CURRENT ZONING MAP
SCALE: 1" = 2000'

- AG – AGRICULTURAL
- GB – GENERAL BUSINESS
- HI – HEAVY INDUSTRIAL
- SFM – SINGLE FAMILY MAINLAND

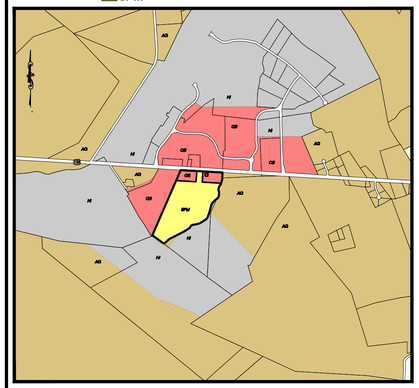

PROPOSED RE-ZONING MAP
SCALE: 1" = 2000'

SOILS SURVEY LEGEND

- At – AUGUSTA SANDY LOAM (±46%)
- StA – STATE FINE SANDY LOAM (±36%)
- Po – PONZIER MUCK (±8)
- To – TOMATLEY FINE SANDY LOAM (±5%)
- No – NIMMO LOAMY SAND (±2%)
- BoA – BOJAC LOAMY SAND (±2%)
- AaA – ALTAVISTA FINE SANDY LOAM (±2%)

MAP LEGEND

- PROPERTY BOUNDARY
- ADJACENT PROPERTY LINES
- EX. VEPCO EASEMENT
- FIRM ZONES
- SOILS MAPPING DELINEATION
- TOPOGRAPHIC CONTOURS
- EX. DRAINAGE PATTERNS
  - SHEET FLOW
  - CHANNEL FLOW
- POTENTIAL JURISDICTIONAL WETLANDS

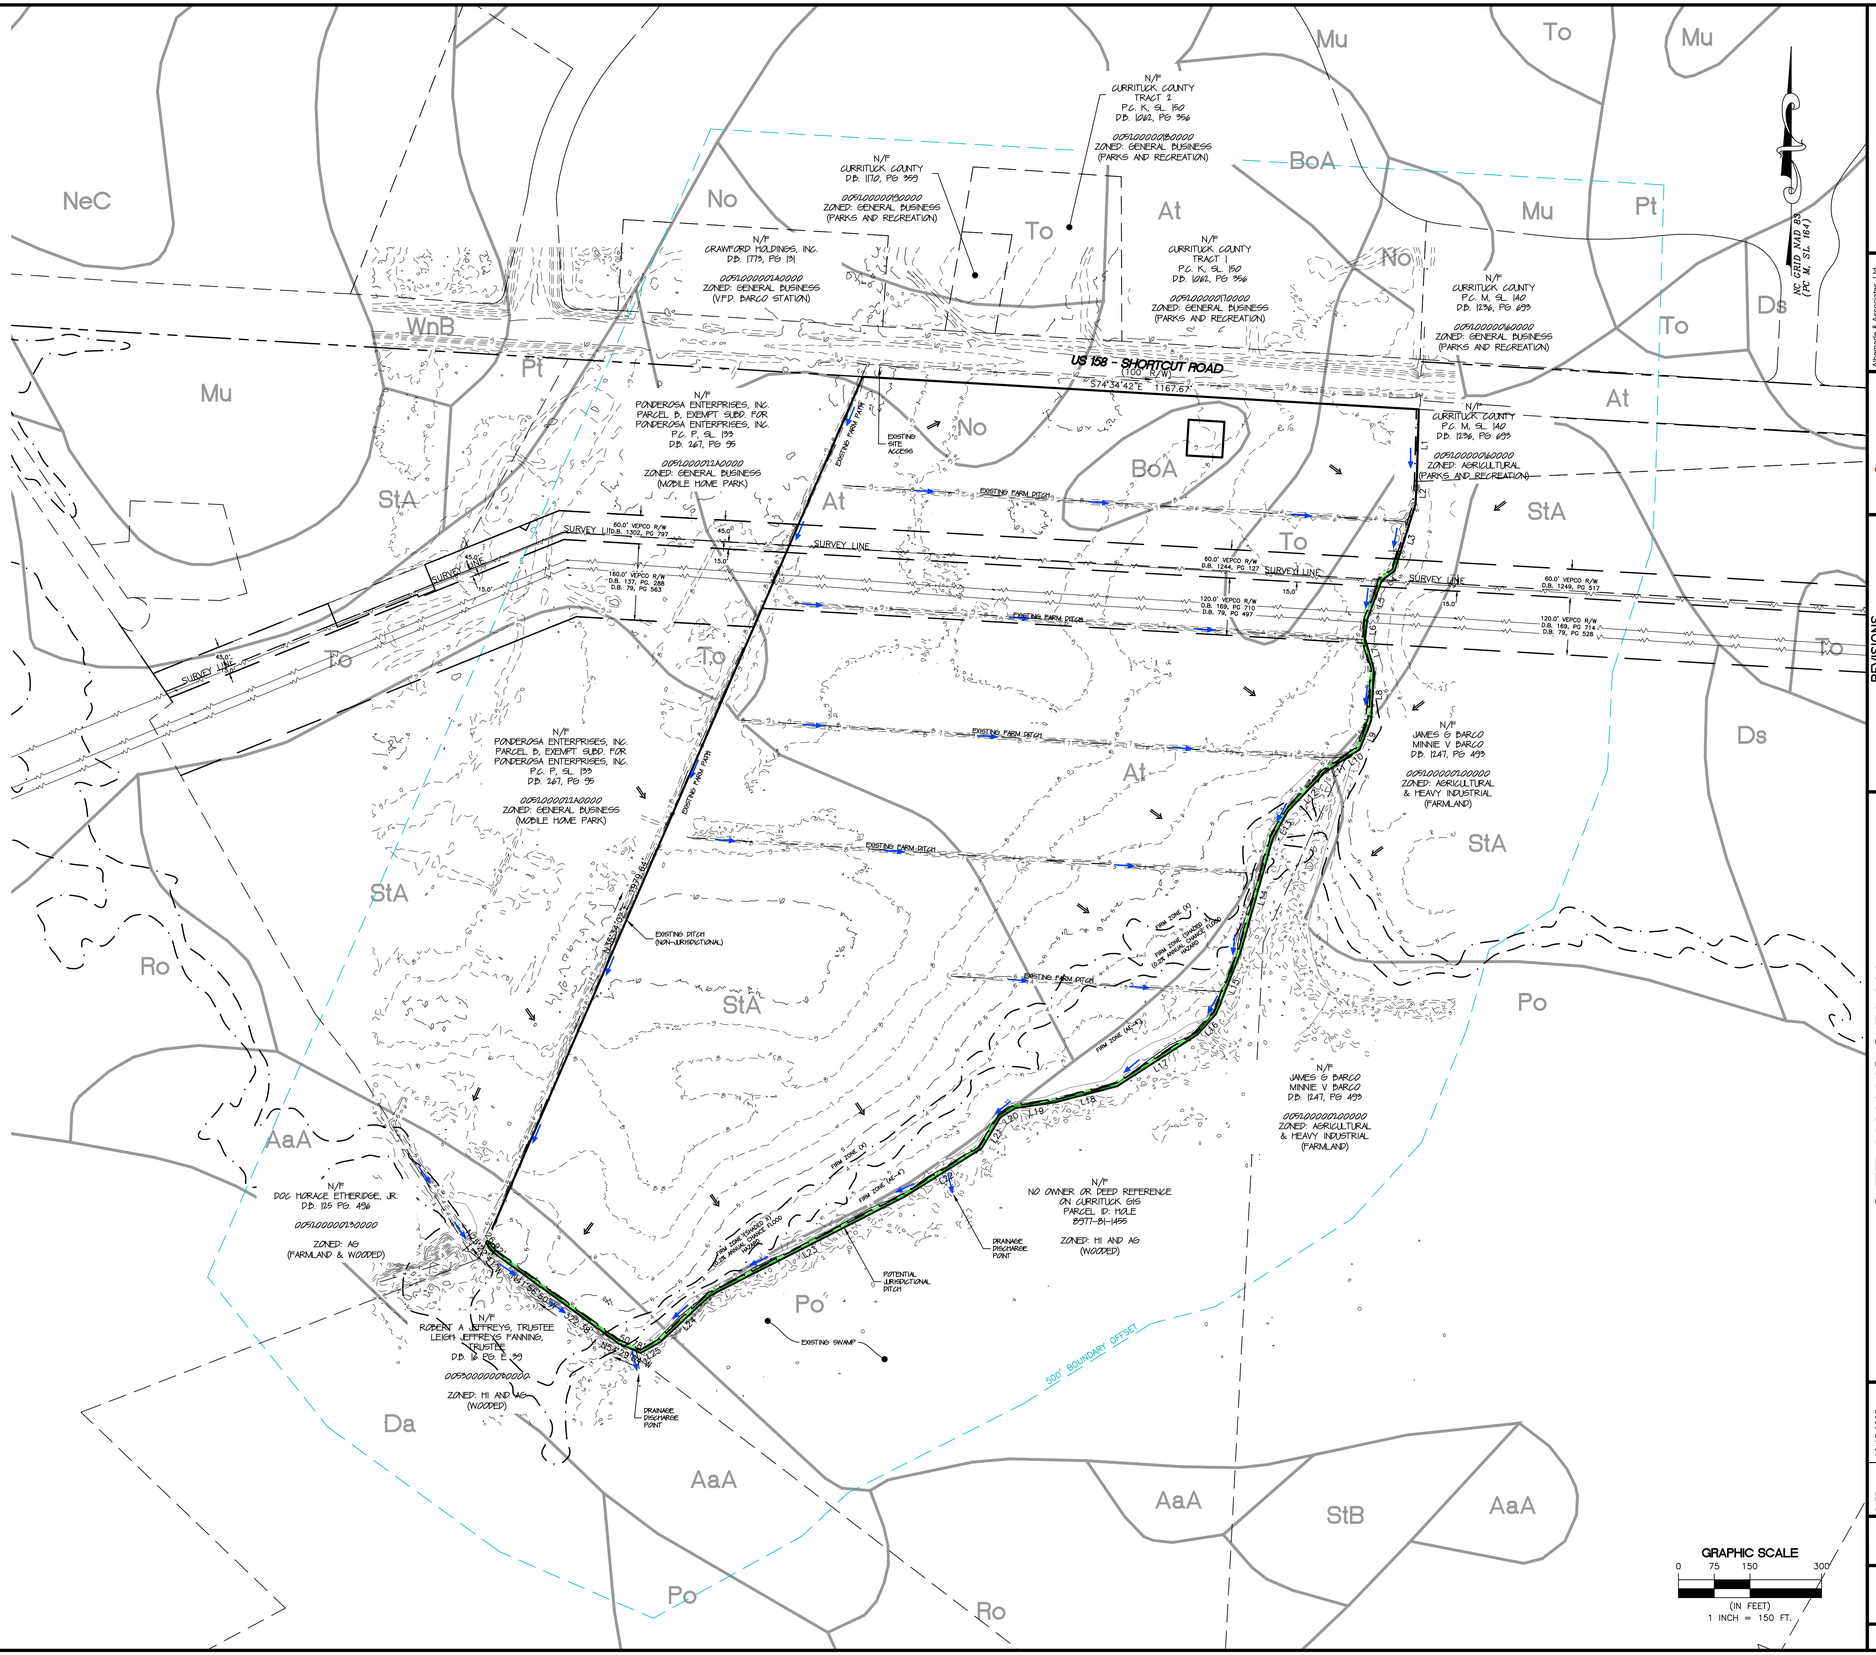
US 158 - SHORTCUT ROAD
(100' R/W)
S74°34'42"E 1167.67'
NC GRID NAD 83
(FK M, SL 167)
N/F
CURRITUCK COUNTY
TRACT 1
P.C. K, SL 150
D.B. 1082, PG 956
0091000000080000
ZONED: GENERAL BUSINESS
(PARKS AND RECREATION)
N/F
CURRITUCK COUNTY
D.B. 1170, PG 993
0091000000090000
ZONED: GENERAL BUSINESS
(PARKS AND RECREATION)
N/F
CRAWFORD HOLDINGS, INC.
D.B. 1779, PG 191
0091000000140000
ZONED: GENERAL BUSINESS
(V.F.D. BARCO STATION)
N/F
CURRITUCK COUNTY
TRACT 1
P.C. K, SL 150
D.B. 1082, PG 956
0091000000100000
ZONED: GENERAL BUSINESS
(PARKS AND RECREATION)
N/F
CURRITUCK COUNTY
P.C. M, SL 140
D.B. 1236, PG 693
0091000000160000
ZONED: GENERAL BUSINESS
(PARKS AND RECREATION)
N/F
CURRITUCK COUNTY
P.C. M, SL 140
D.B. 1236, PG 693
0091000000060000
ZONED: AGRICULTURAL
(PARKS AND RECREATION)
N/F
PONDEROSA ENTERPRISES, INC.
PARCEL B, EXEMPT SUBD. FOR
PONDEROSA ENTERPRISES, INC.
P.C. P, SL 193
D.B. 267, PG 95
0091000001A0000
ZONED: GENERAL BUSINESS
(MOBILE HOME PARK)
EXISTING SITE ACCESS
EXISTING FARM PATH
EXISTING FARM DITCH
SURVEY LINE
60.0' VEPCO R/W
D.B. 1302, PG 797
160.0' VEPCO R/W
D.B. 137, PG. 298
D.B. 79, PG 563
60.0' VEPCO R/W
D.B. 1244, PG 127
120.0' VEPCO R/W
D.B. 169, PG 710
D.B. 79, PG 497
60.0' VEPCO R/W
D.B. 1249, PG 517
120.0' VEPCO R/W
D.B. 169, PG 714
D.B. 79, PG 528
N/F
JAMES G BARCO
MINNIE V BARCO
D.B. 1247, PG 493
0091000001D0000
ZONED: AGRICULTURAL
& HEAVY INDUSTRIAL
(FARMLAND)
EXISTING DITCH
(NON-JURISDICTIONAL)
FIRM ZONE (X)
